




Legend

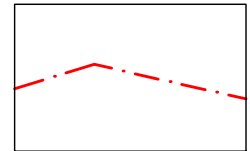


Survey Area.

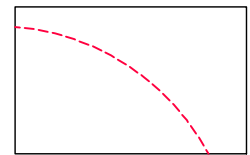


Root Protection
Area Calculated
in accordance
with BS 5837.

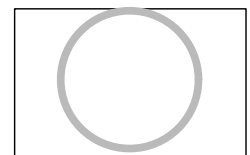

Category C Tree
- Low Value.


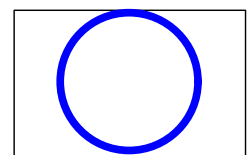


Category B Tree
- Moderate Value.

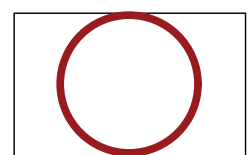

Category U Tree
- Unviable.

Tree Constraints Plan
Fairhaven, Nyetimber
Lane, Pagham
GS425.Fairhaven.TCP
Version 1.0
12/07/2025
1:200@A1

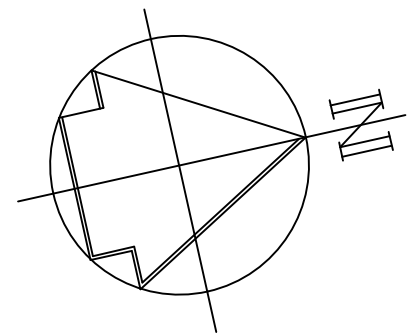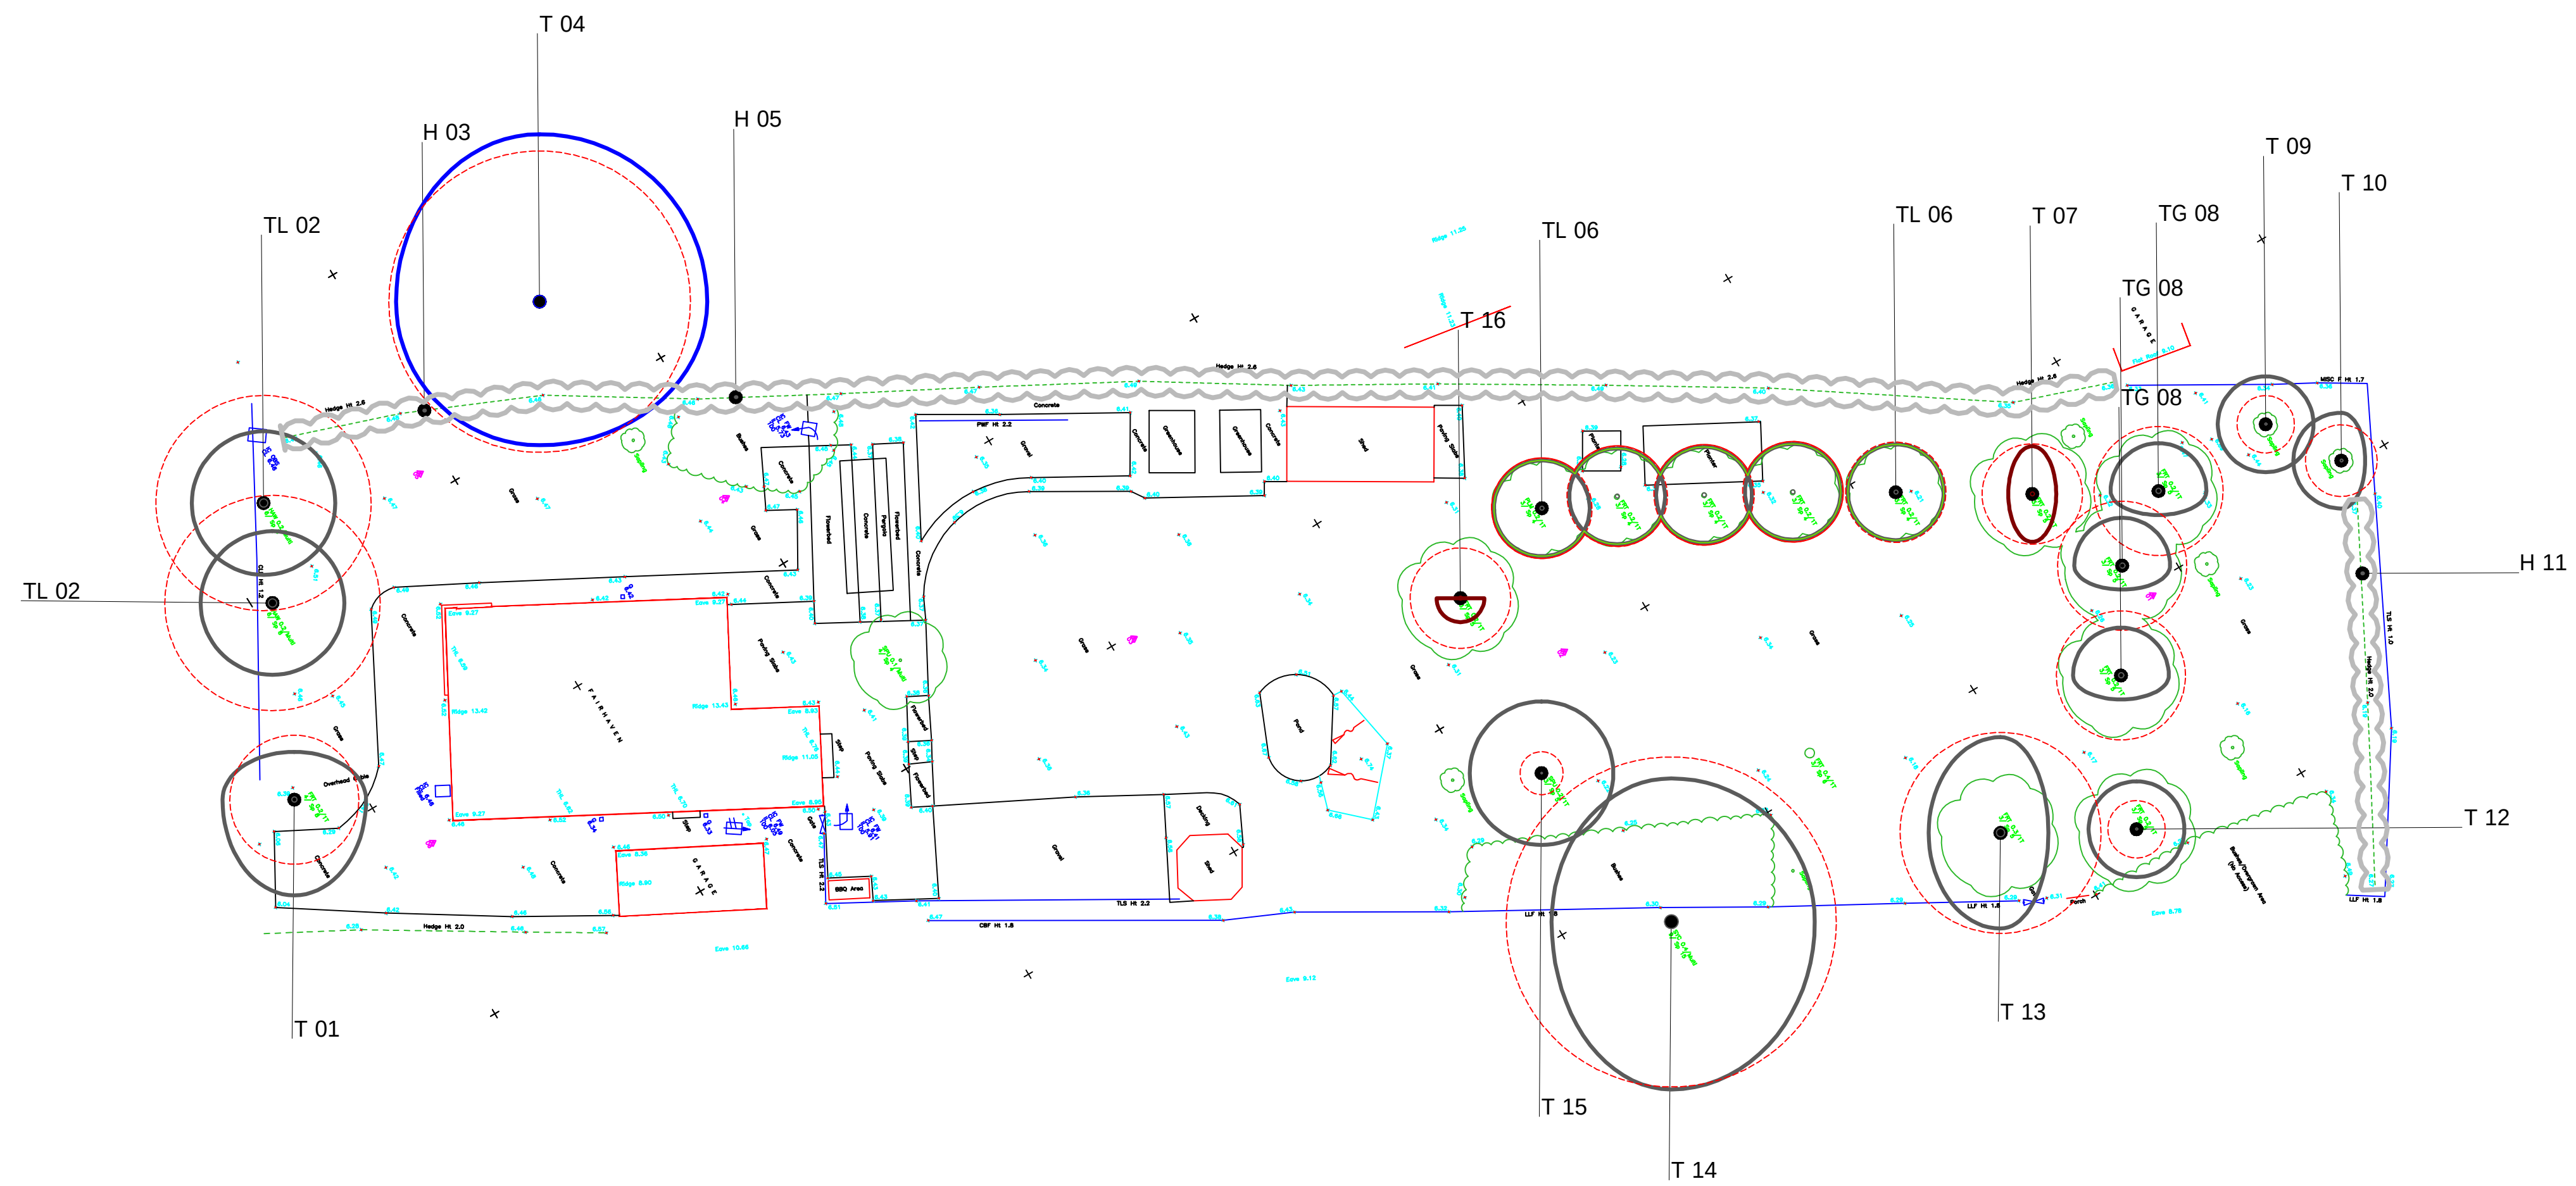

0 5 10m

