

HOUSE TYPE - C [Semie-Detached v3]



Plot numbers: 2, 3, 7, 8, 45, 46, 60, 61, 67, 68, 69, 70

Technical housing Standard - NDSS Schedule

Affordable Rent Units - Plots 20-23 + 30-42 + 54-61





Technical requirement 10:

- a: House Type C: 79sqm - 79.5sqm | 2.04sqm Built-in Storage provided
b: Provided: Bedroom 1 Double & Bedroom 2 Double
c: Not applicable
d: Bedroom 1 = 14.2sqm | Bedroom 2 = 13.1sqm
e: Bedroom 1 = 4.1m wide | Bedroom 2 = 3m wide
f: Not applicable
g: Not applicable
h: Not applicable

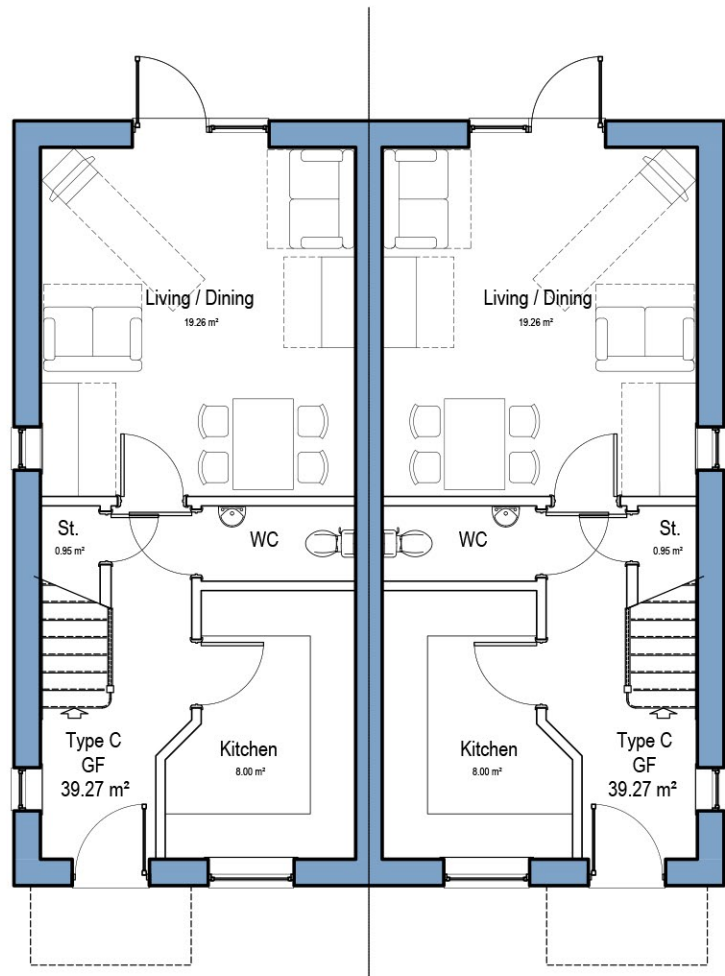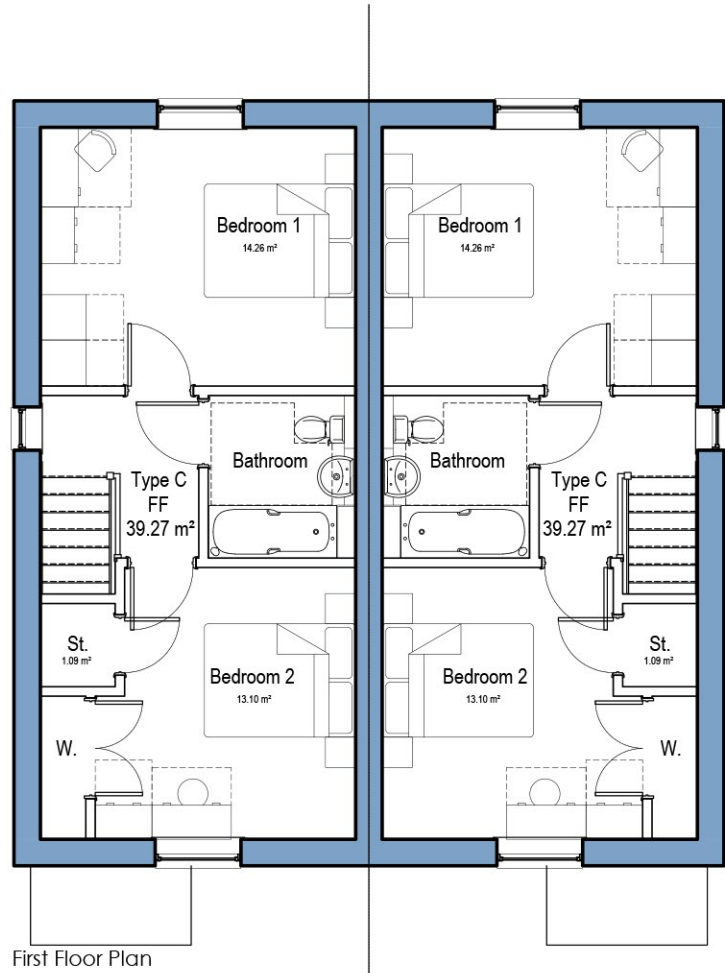

House Type C
Ground Floor Plan
2 Bed / 4 Person House
GIA: 79m²

House Type C
Ground Floor Plan
2 Bed / 4 Person House
GIA: 79m²

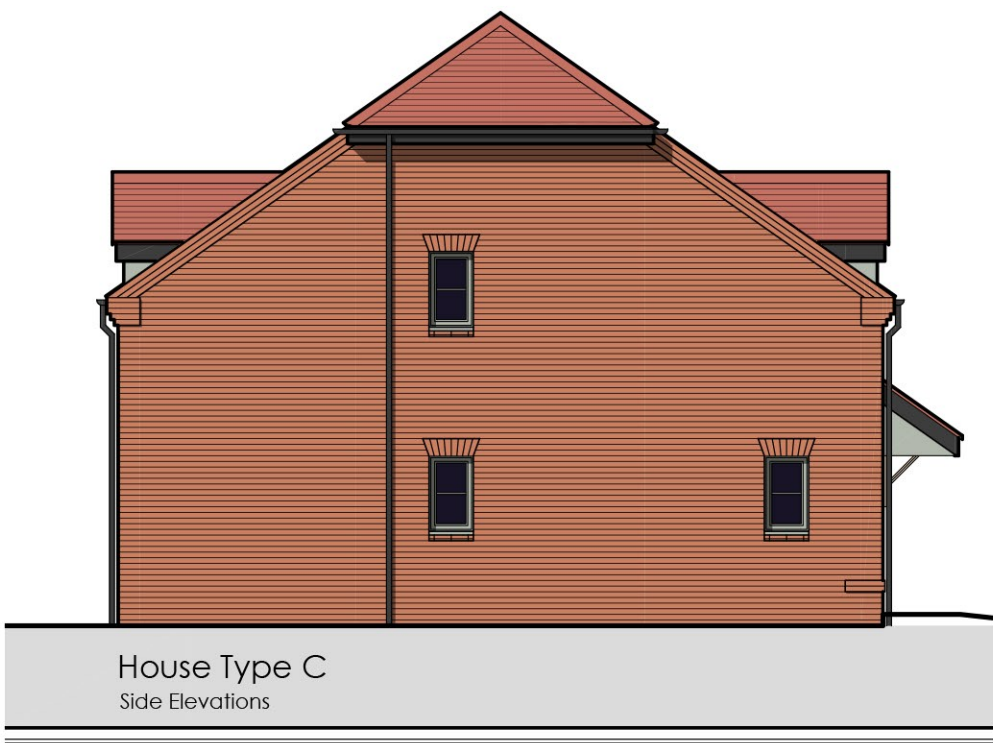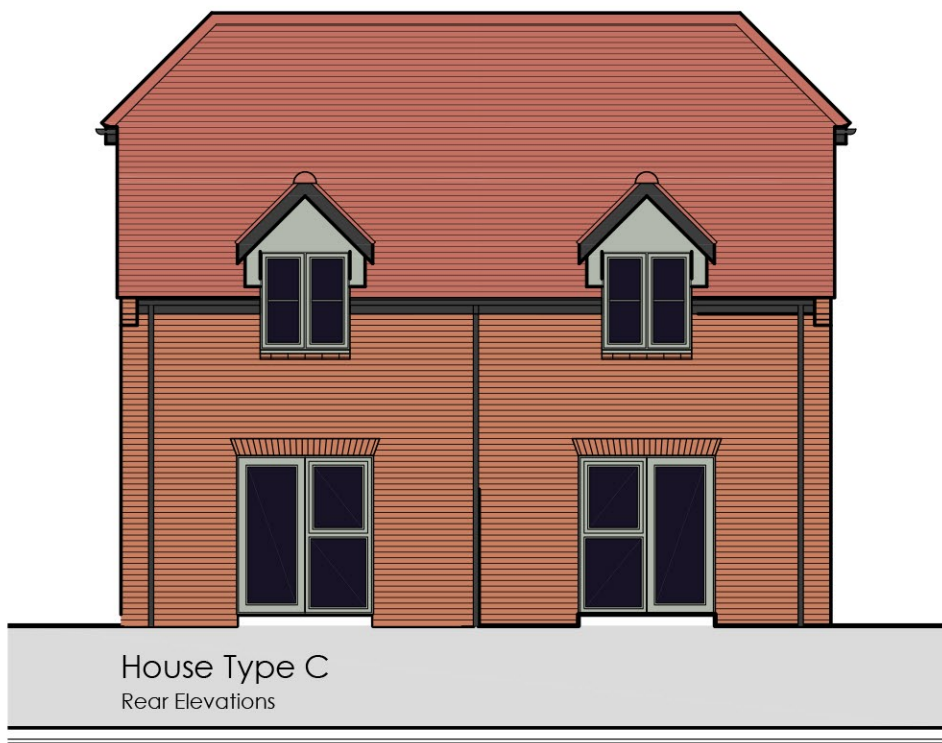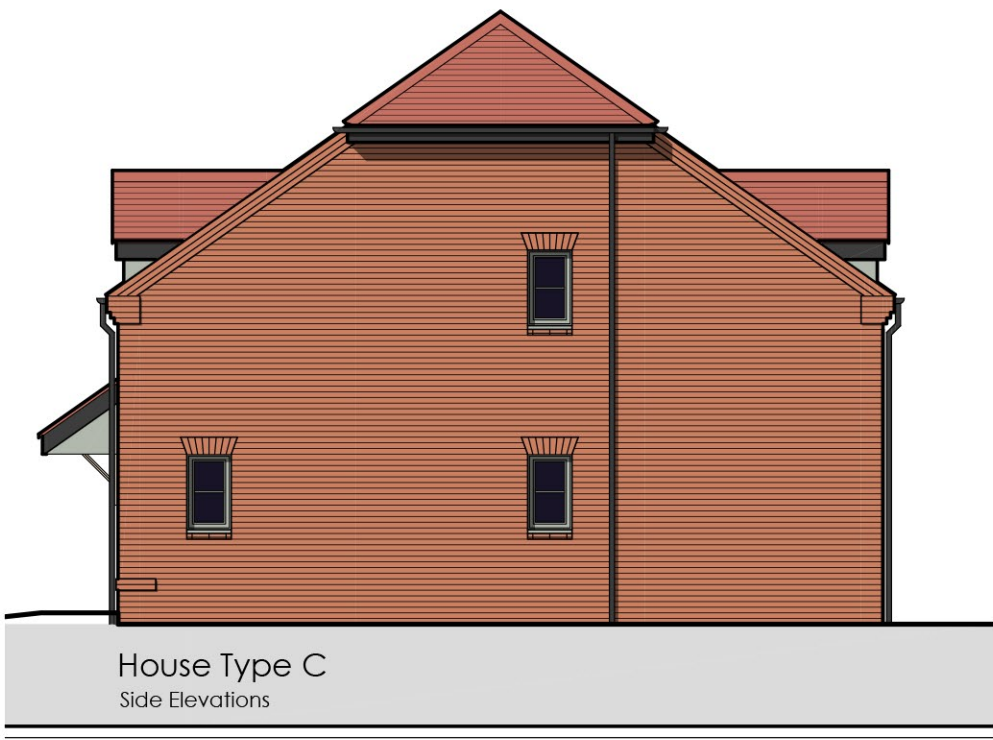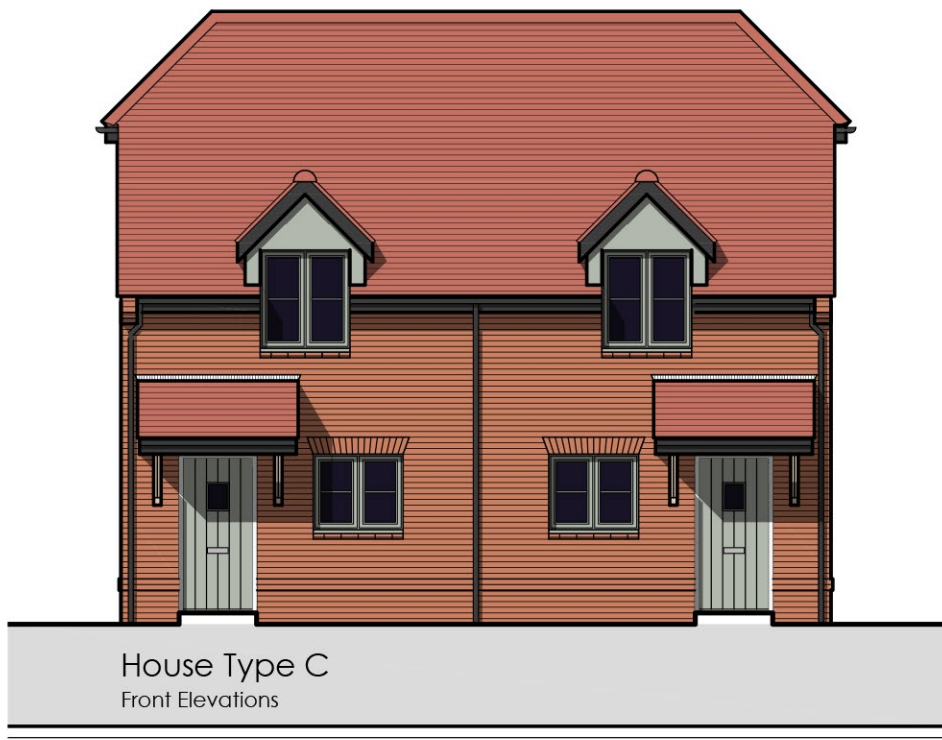

GENERAL NOTES:

1. This drawing is the copyright of Kenn Scaddan Associates Ltd and may not be copied, altered or reproduced in any form or passed on to a third party without written consent. If in doubt ASK.
2. The drawing reflects current standards and legislation agreed for this project at the time of original issue.

C	04.07.19	NDSS Schedule included	CG	
B	28.06.19	RMA Issue	CG	
A	21.06.19	Revised Layout	CG	DRK
WIP	04.06.19	First issue	CG	DRK
REV	DATE	DESCRIPTION	REV BY	CKD BY

DREW SMITH GROUP



PROJECT
Land off Summer Lane
PAGHAM
West Sussex

DRAWING TITLE
HOUSE TYPE - C
Plans & Elevations

DRAWING STATUS
PLANNING

SCALE
1:100 @ A1

PROJECT NO. DRAWING NO.	REVISION	DRAWN BY
1177 PD118	C	CG

