
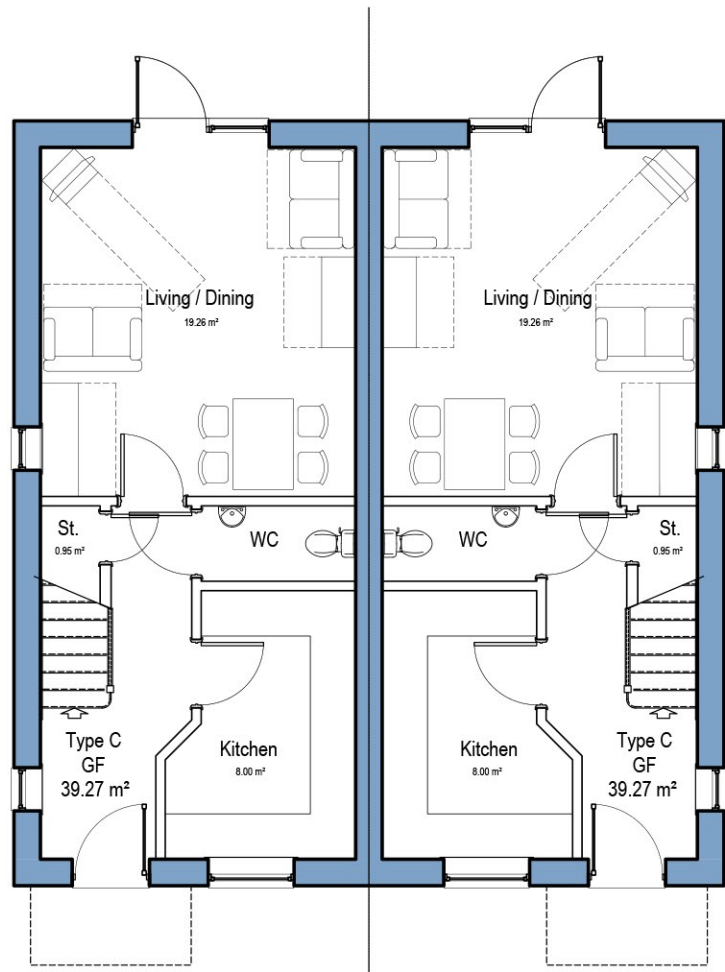


HOUSE TYPE - C [Semie-Detached v2]
Plot numbers: 16, 17, 18, 19, 34, 35, 36, 37





Technical housing Standard - NDSS Schedule
Affordable Rent Units - Plots 20-23 + 30-42 + 54-61

- Technical requirement 10:
- a: House Type C: 79sqm - 79.5sqm | 2.04sqm Built-in Storage provided
 - b: Provided: Bedroom 1 Double & Bedroom 2 Double
 - c: Not applicable
 - d: Bedroom 1 = 14.2sqm | Bedroom 2 = 13.1sqm
 - e: Bedroom 1 = 4.1m wide | Bedroom 2 = 3m wide
 - f: Not applicable
 - g: Not applicable
 - h: Not applicable

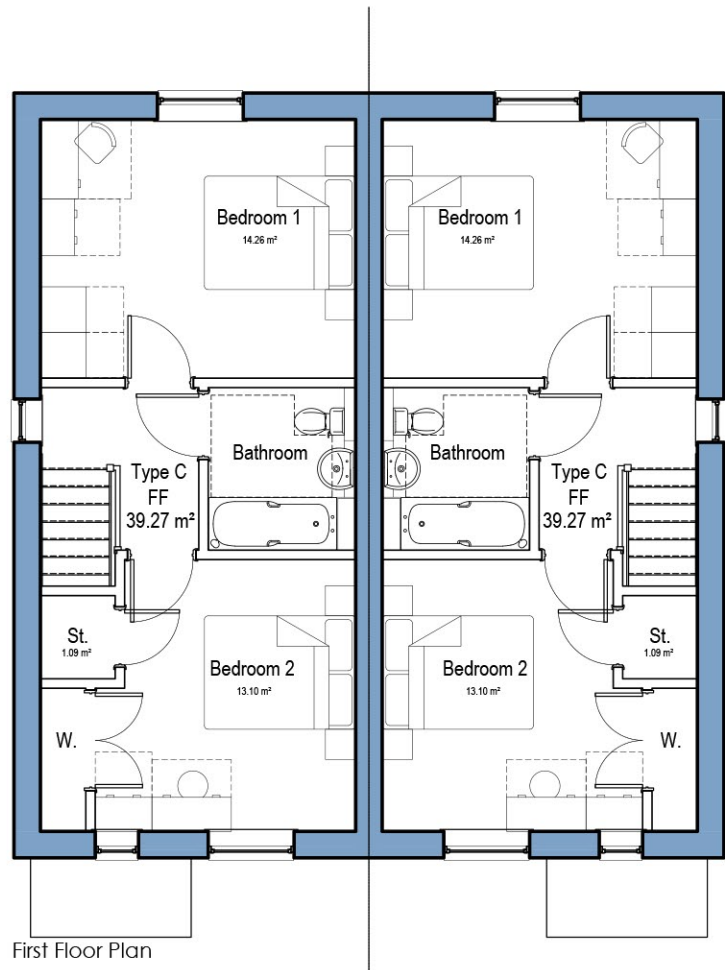

House Type C
Ground Floor Plan
2 Bed / 4 Person House
GIA: 79m²

House Type C
Ground Floor Plan
2 Bed / 4 Person House
GIA: 79m²

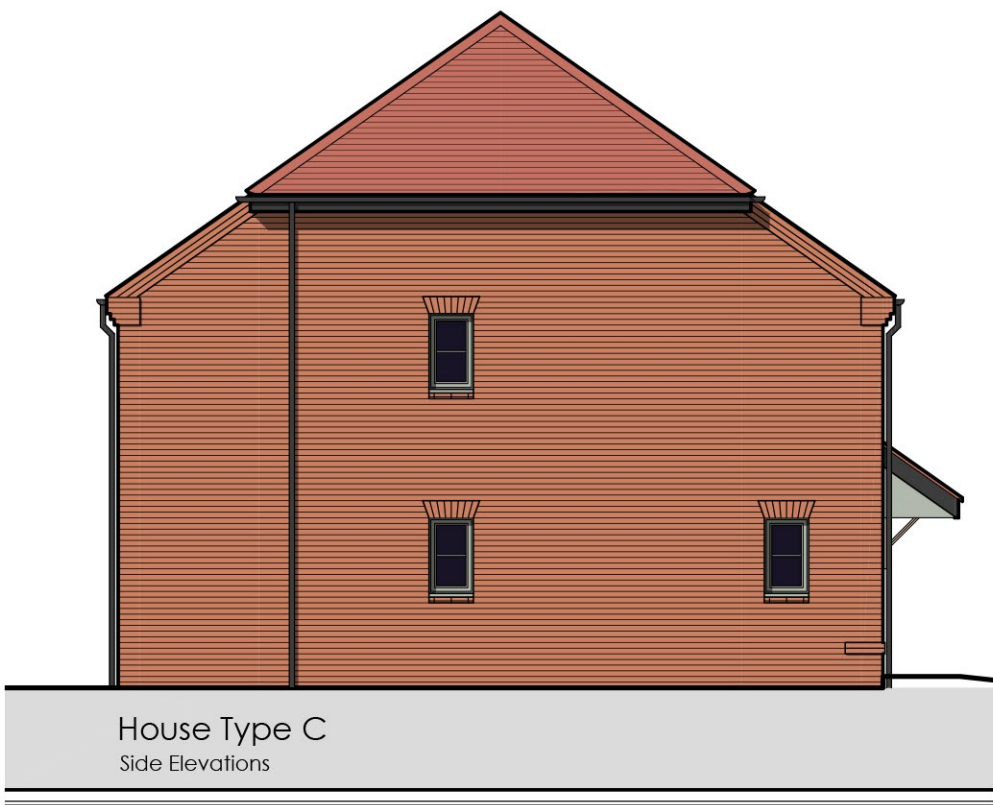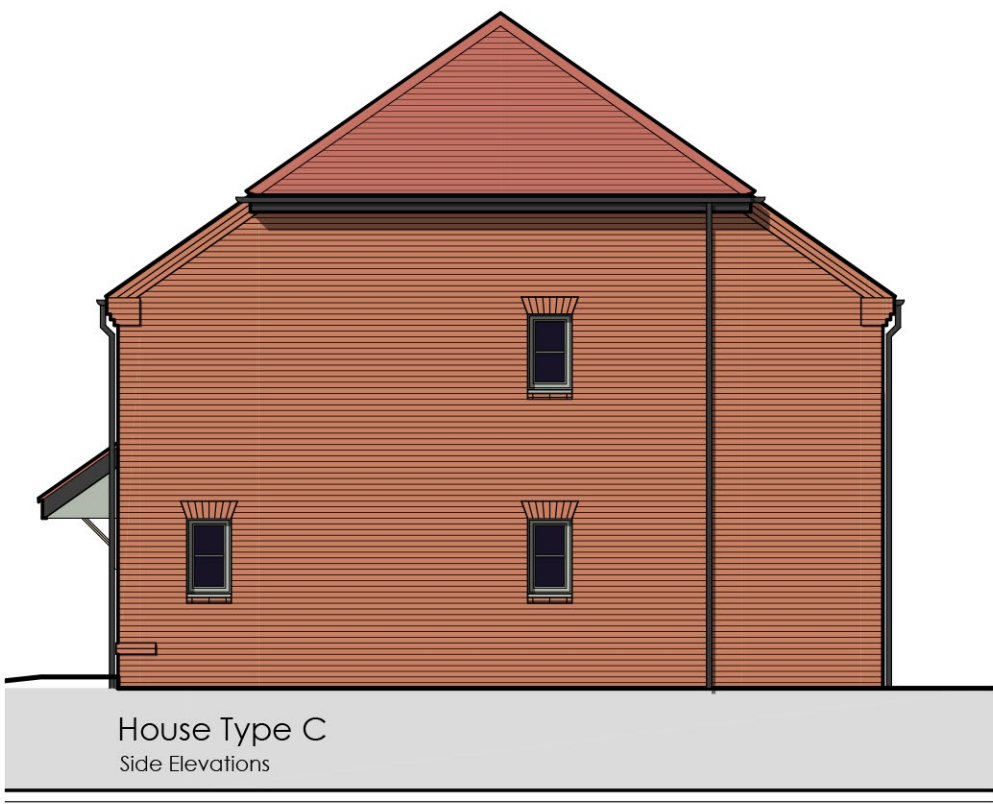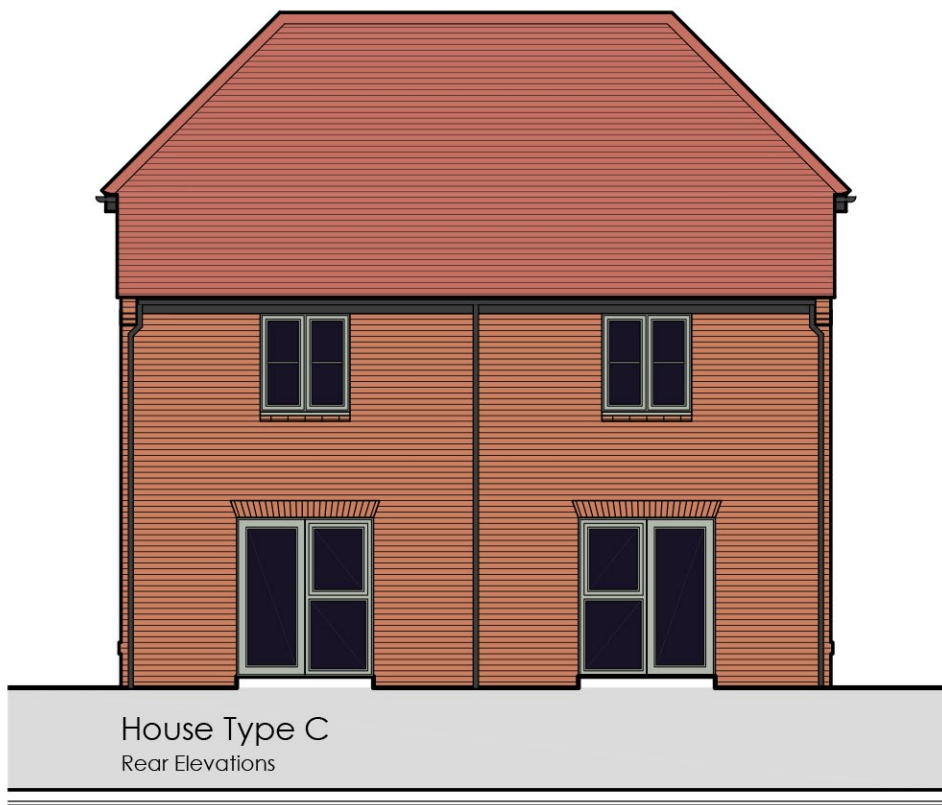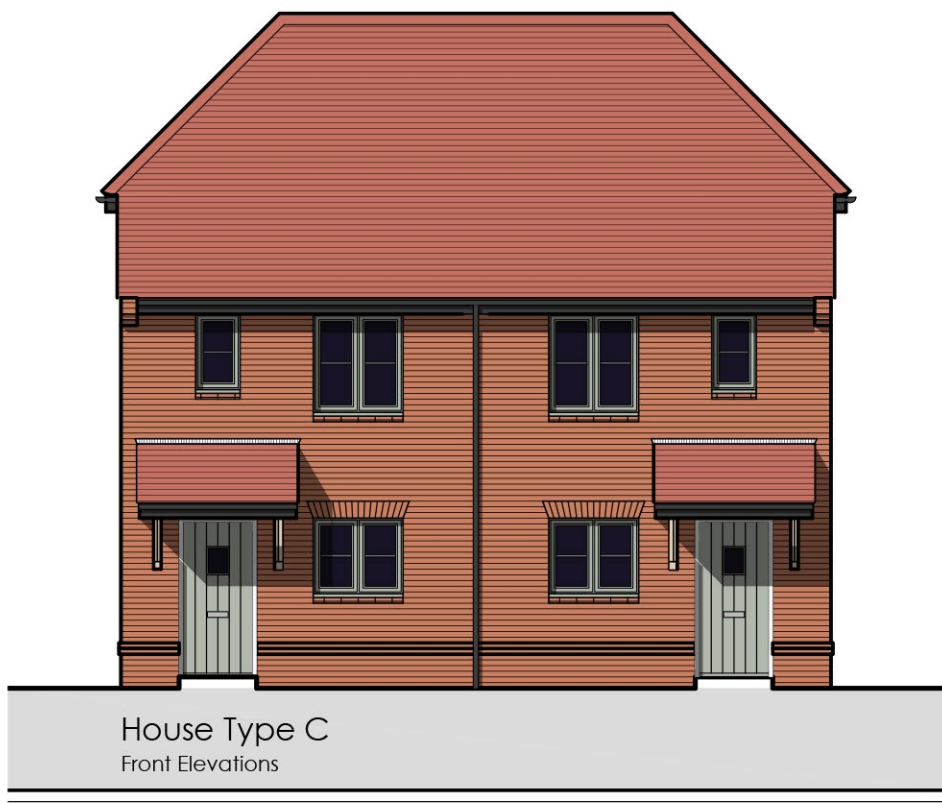

- GENERAL NOTES:
- This drawing is the copyright of Kenn Scaddan Associates Ltd and may not be copied, altered or reproduced in any form or passed on to a third party without written consent. If in doubt ASK.
 - The drawing reflects current standards and legislation agreed for this project at the time of original issue.

C	04.07.19	NDSS Schedule included	CG	
B	28.06.19	RMA Issue	CG	
A	21.06.19	Revised Layout	CG	DRK
WIP	04.06.19	First Issue	CG	DRK
REV	DATE	DESCRIPTION	REV BY	CKD BY
CLIENT				



PROJECT
Land off Summer Lane
PAGHAM
West Sussex

DRAWING TITLE
HOUSE TYPE - C
Plans & Elevations

DRAWING STATUS
PLANNING

PROJECT NO. | DRAWING NO.
1177 PD117

REVISION
C

SCALE
1:100 @ A1

DRAWN BY
CG

CONCEPT HOUSE 35 KINGSTON CRESCENT NORTH END PORTSMOUTH HAMPSHIRE PO2 8AA
1 - 020 9007 5818 1 - 020 9007 5818 www.kennscaddan.co.uk info@kennscaddan.co.uk
SGS architecture planning design project management RIBA Chartered Practice

