

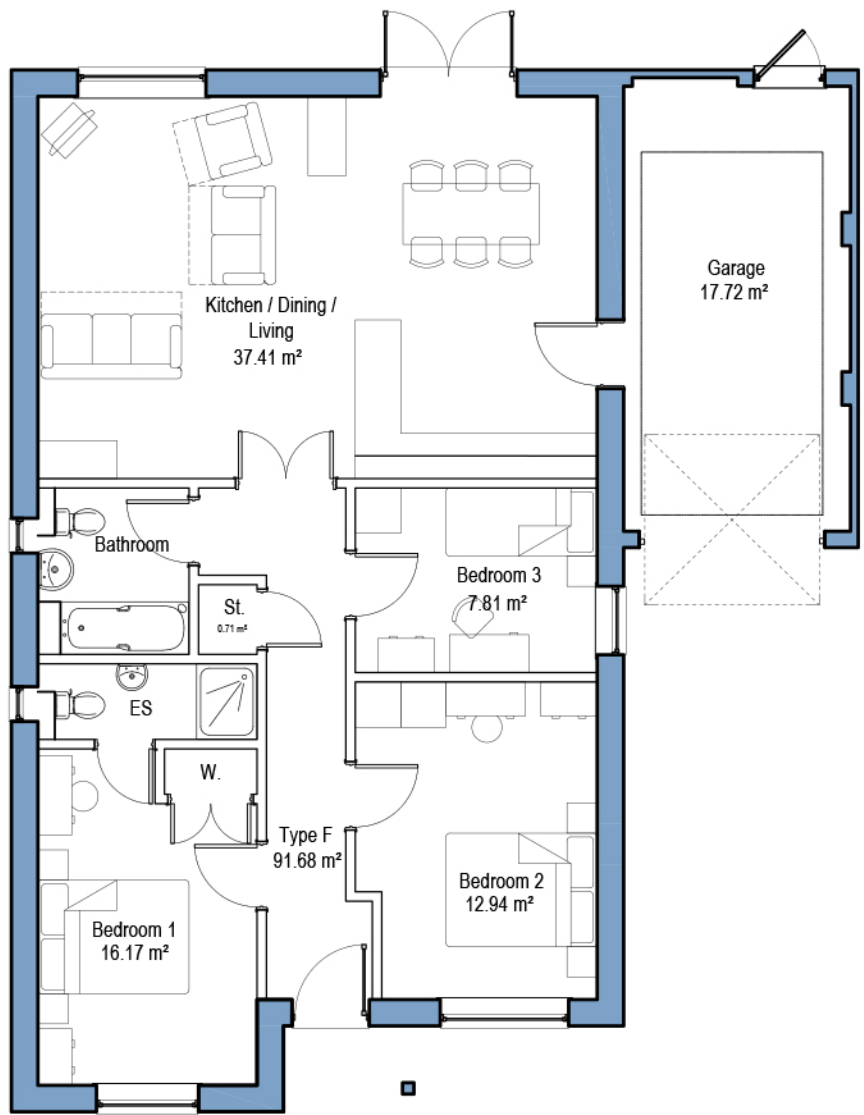
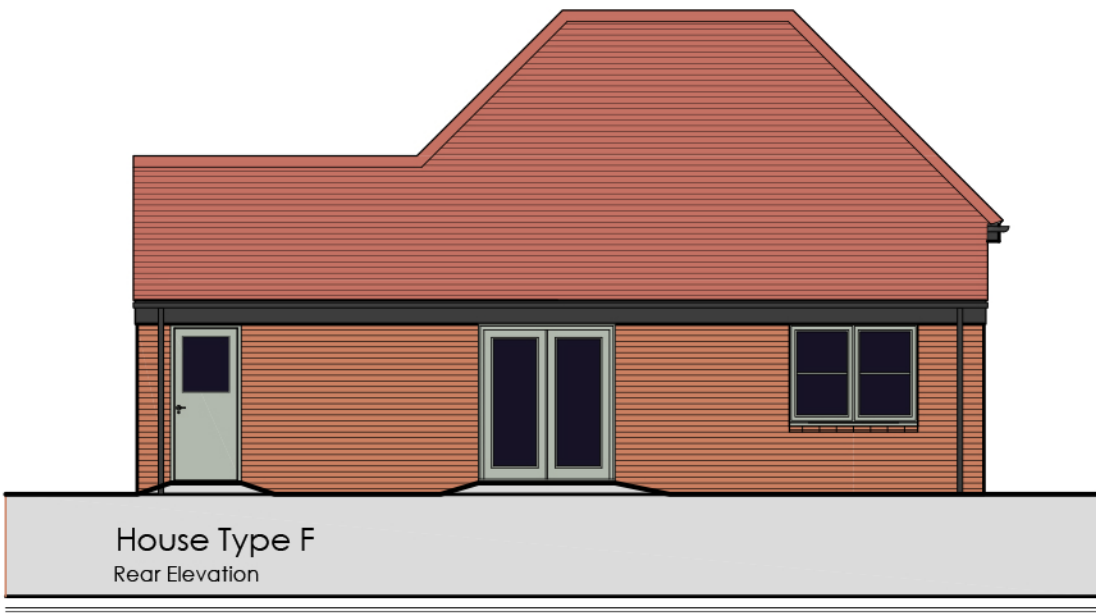
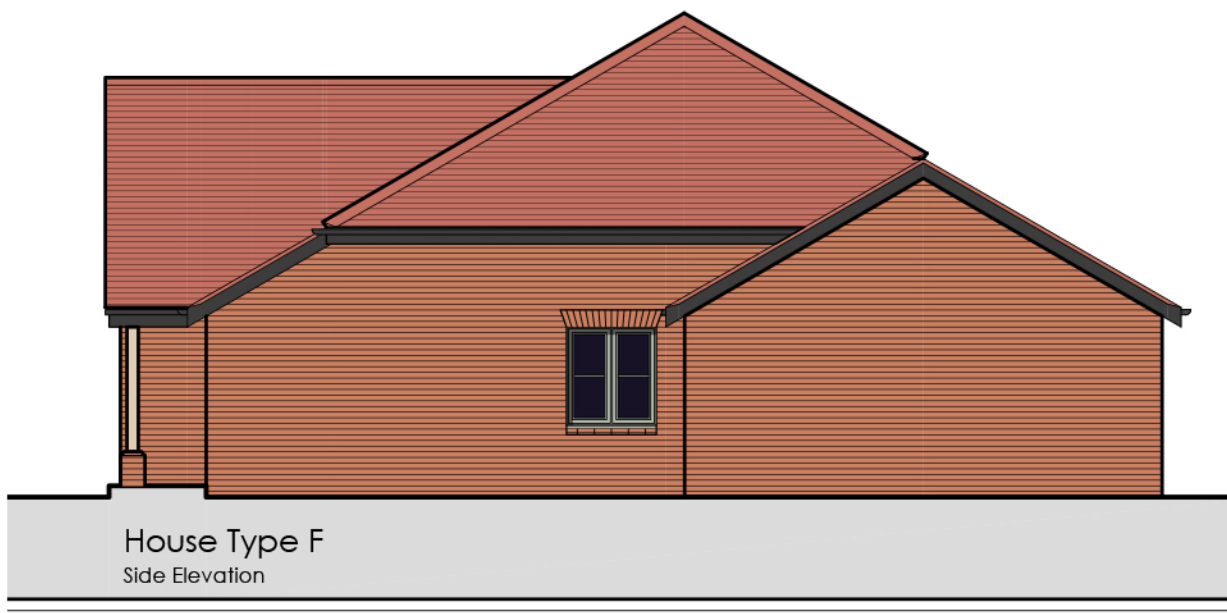


HOUSE TYPE - F
Plot numbers: 1, 47, 48, 49, 53, 76, 77, 78, 79, 81, 82

GENERAL NOTES:
1. This drawing is the copyright of Kenn Scaddan Associates Ltd and may not be copied, altered or reproduced in any form or passed on to a third party without written consent. If in doubt ASK.
2. The drawing reflects current standards and legislation agreed for this project at the time of original issue.

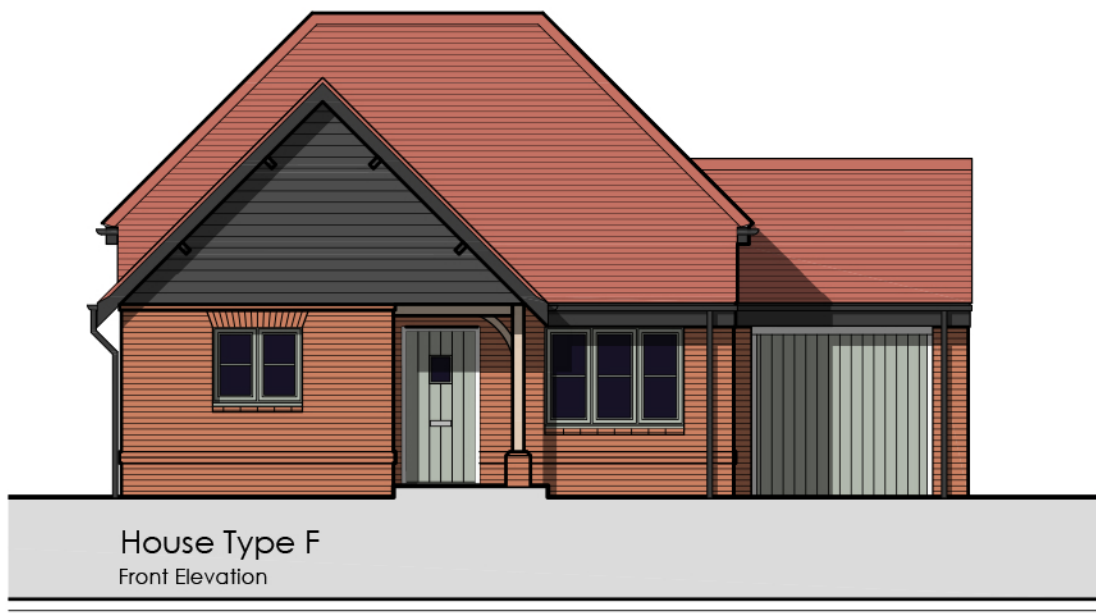

House Type F
Ground Floor Plan
3 Bed / 5 Person Bungalow
GIA: 91.7m²

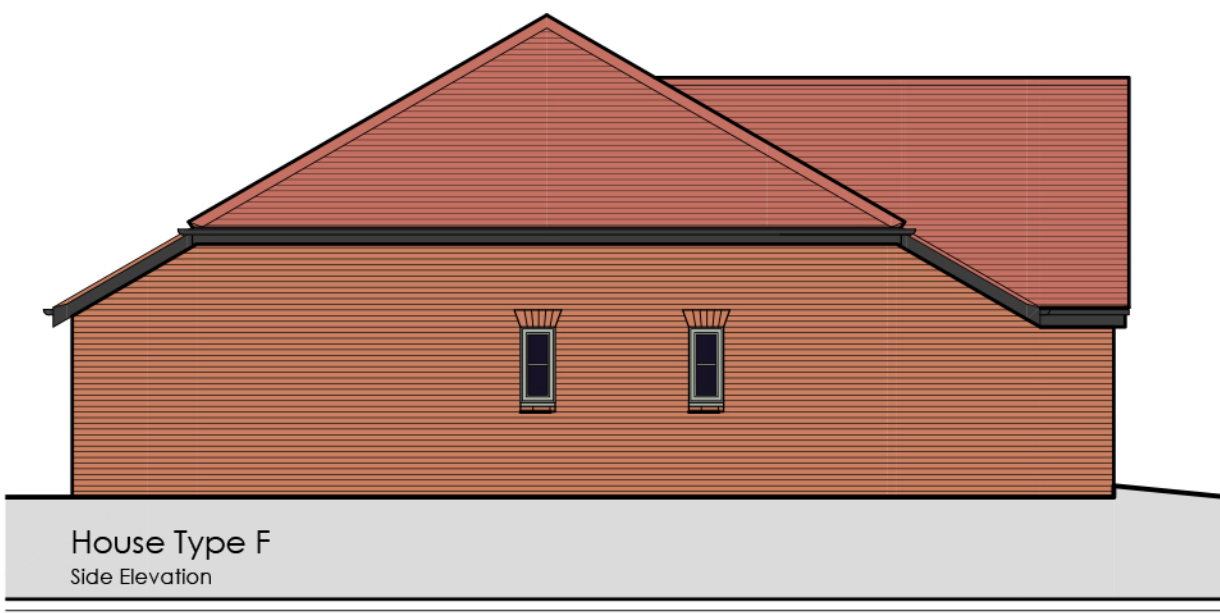

C	28.06.19	RMA Issue	CG
B	25.06.19	Layout updated	CG
A	19.06.19	Layout updated	CG DRK
WIP	04.06.19	First Issue	CG DRK
REV	DATE	DESCRIPTION	REV BY CKD BY

CLIENT



PROJECT
Land off Summer Lane
PAGHAM
West Sussex

DRAWING TITLE
HOUSE TYPE - F
Plans & Elevations

DRAWING STATUS	SCALE
PLANNING	1:100 @ A1
PROJECT NO. DRAWING NO.	REVISION
1177 PD121	C
	CG

