


HOUSE TYPE - A


Plot numbers

Variation 4: 86, 87, 88, 89

- GENERAL NOTES:
1. This drawing is the copyright of Kenn Scaddan Associates Ltd and may not be copied, altered or reproduced in any form or passed on to a third party without written consent. If in doubt! ASK.
 2. The drawing reflects current standards and legislation agreed for this project at the time of original issue.




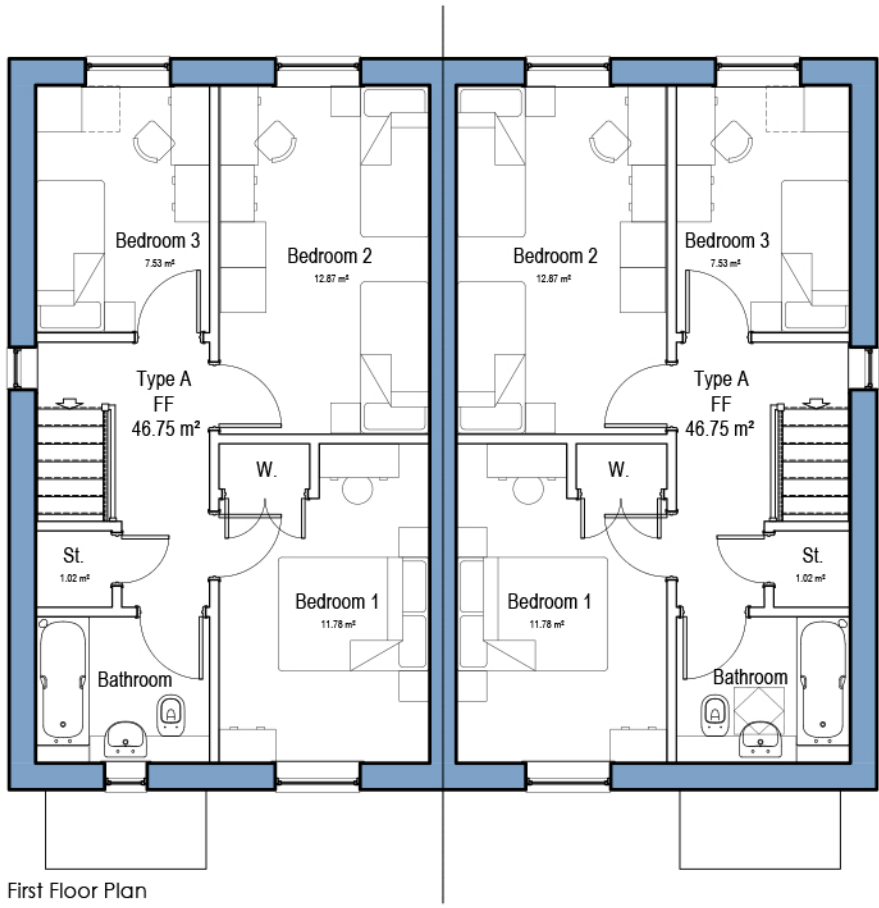


First Floor Plan

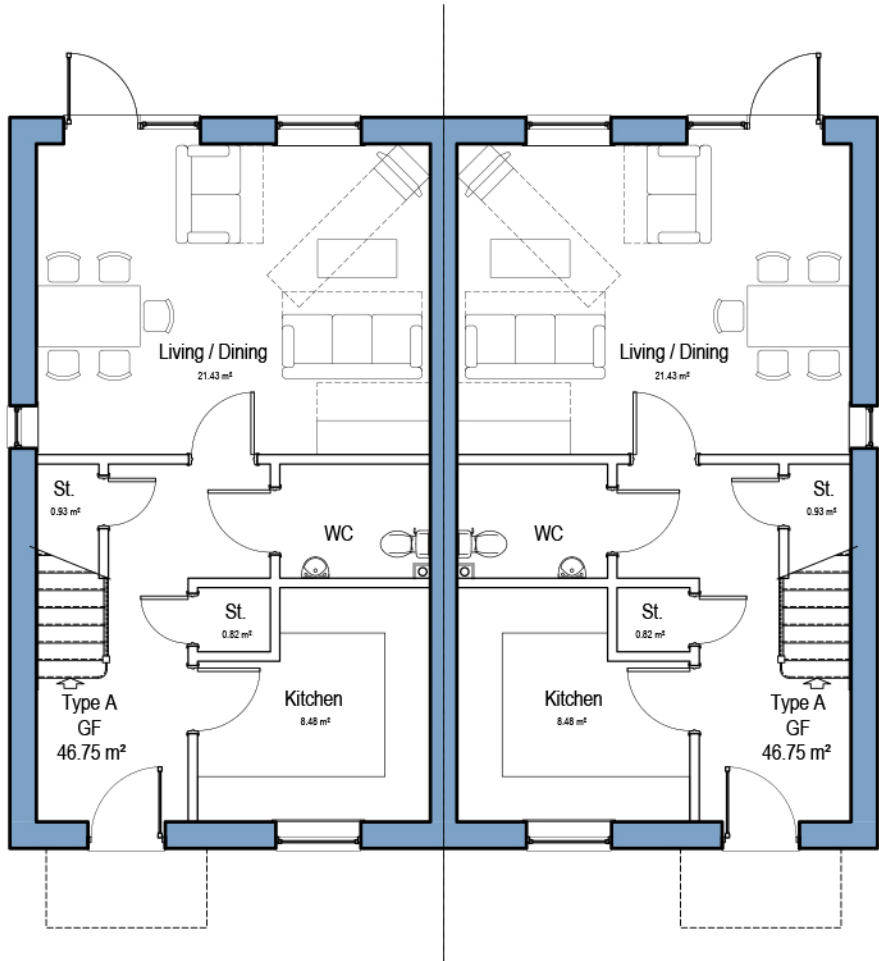

House Type A - v4
Ground Floor Plan
3 Bed / 5 Person House
GIA: 93.5m²

House Type A - v4 (Mirrored)
Ground Floor Plan
3 Bed / 5 Person House
GIA: 93.5m²

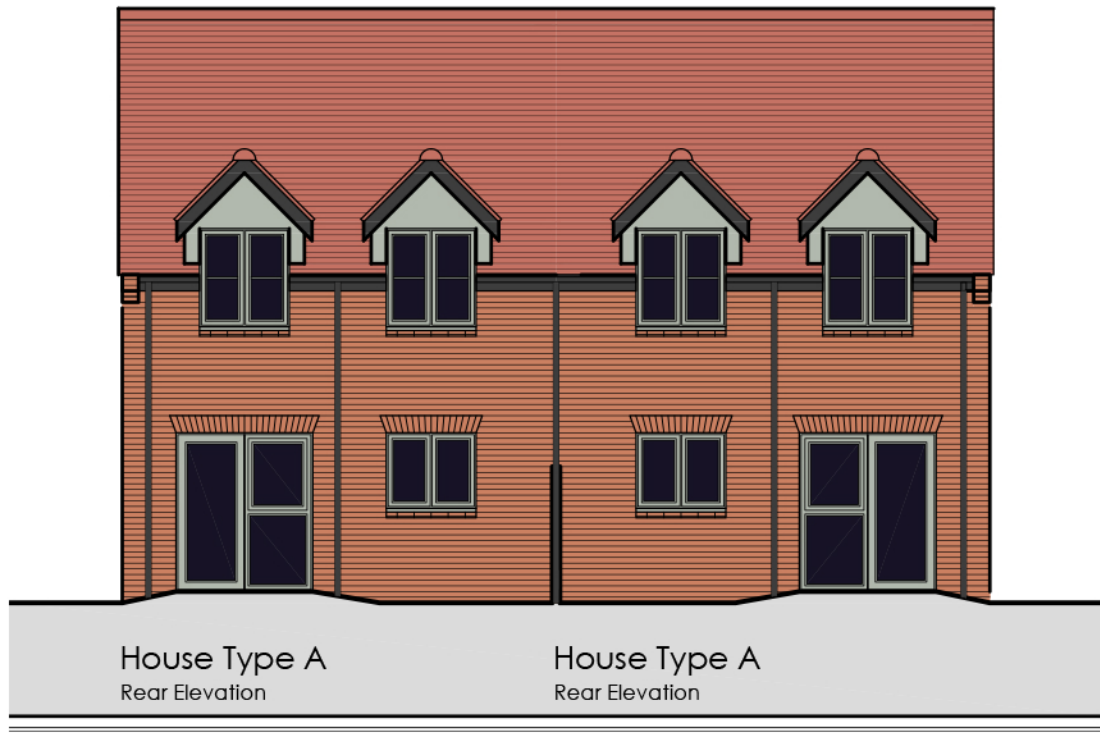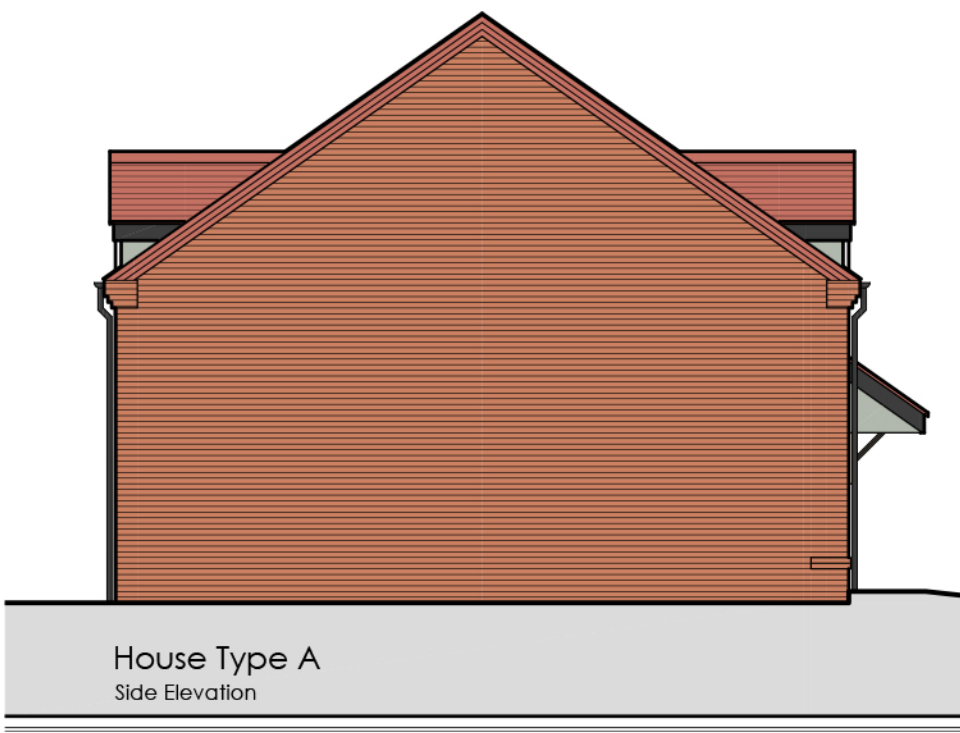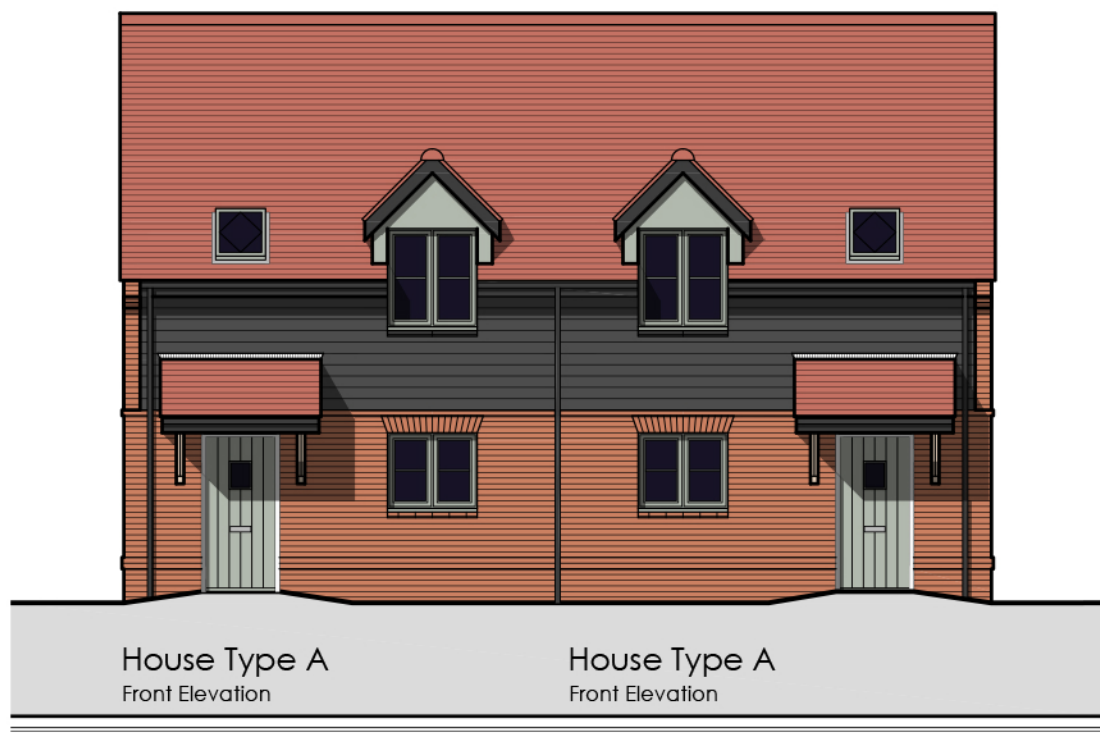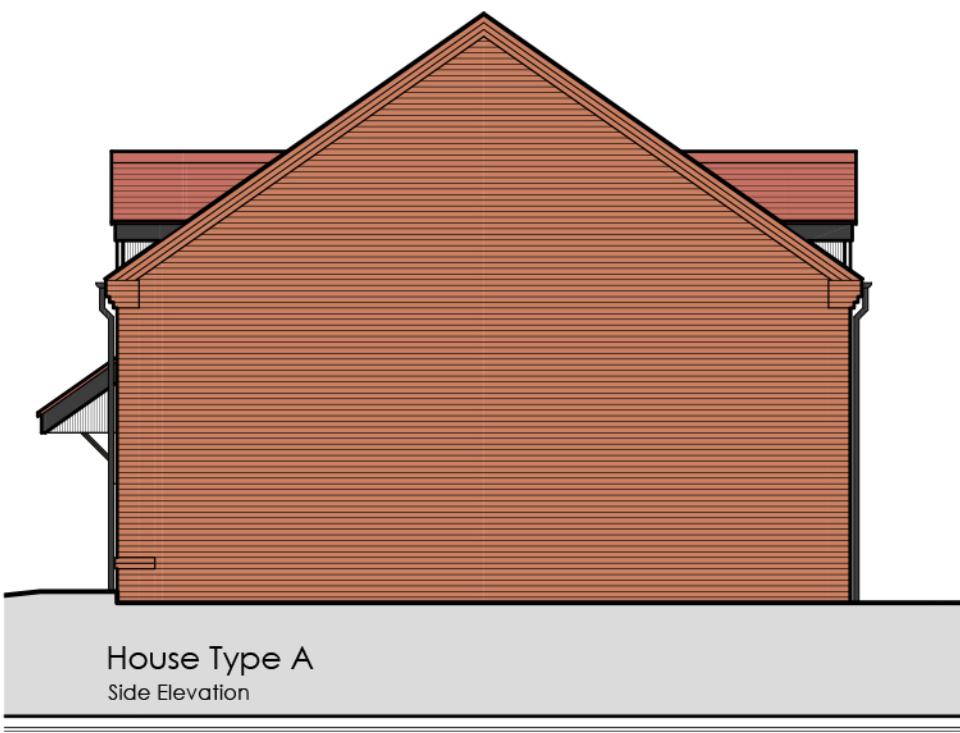

B	28.06.19	RMA Issue	CG	
A	21.06.19	Revised Layout	CG	DRK
WIP	04.06.19	First Issue	CG	DRK
REV	DATE	DESCRIPTION	REV BY	CKD BY

CLIENT

DREW SMITH GROUP



PROJECT

Land off Summer Lane
PAGHAM
West Sussex

DRAWING TITLE

HOUSE TYPE - A
Plans & Elevations

DRAWING STATUS	SCALE
PLANNING	1:100 @ A1
PROJECT NO. DRAWING NO.	REVISION
1177 PD111	B
	CG

