

3 Bed H
104sqm

D

Phoenix 2-17N (with Elite 2 6x2 ML chassis)


PLOT 50
3 Bed H
104sqm

Phoenix 2-17N (with Elite 2 6x2 ML chassis)

GENERAL NOTES

1. THIS DRAWING IS INTENDED TO BE VIEWED IN COMBINATION WITH ALL RELEVANT ARCHITECTS, ENGINEERS, SERVICES AND SPECIALIST DRAWINGS AND SPECIFICATION.
2. ANY VARIATIONS OR DISCREPANCIES BETWEEN THESE DRAWINGS IN TERMS OF DIMENSIONS OR DETAILS SHOULD BE DRAWN TO THE ATTENTION OF THE ARCHITECT AND/OR THE ENGINEER FOR CLARIFICATION.
3. PAUL BASHAM ASSOCIATES ACCEPTS NO RESPONSIBILITY FOR THE ACCURACY OF BACKGROUND INFORMATION PRODUCED BY THIRD PARTIES – THIS MUST BE TREATED AS INDICATIVE ONLY.
4. ALL DIMENSIONS AND LEVELS ARE IN METRES. DO NOT SCALE THIS DRAWING, PRINT, PLOT OR DISK.
5. THIS DRAWING SHOULD ONLY BE USED FOR CONSTRUCTION IF THE PROJECT PHASE IN THE TITLE FRAME BELOW IS SHOWN AS "CONSTRUCTION". PAUL BASHAM ASSOCIATES TAKE NO RESPONSIBILITY FOR CONSTRUCTION WORKS UNDERTAKEN TO DRAWINGS WHICH ARE NOT MARKED UNDER THIS PHASE.

VEHICLE PROFILE

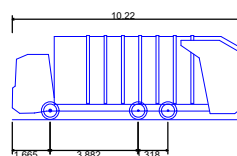

Phoenix 2-17N (with Elite 2 6x2 ML chassis)
Overall Length 10.220m
Overall Width 2.250m
Overall Body Height 3.707m
Min Body Ground Clearance 0.260m
Track Width 2.250m
Lock to lock time 4.00s
Kerb to Kerb Turning Radius 10.550m

LEGEND

- PROPOSED CARRIAGEWAY
- PROPOSED BRIDGE
- PROPOSED VEHICLE CROSS-OVER
- PROPOSED FOOTWAY



C	REVISED SITE LAYOUT	17.07.19	HCH	JH
B	REVISED SITE LAYOUT	10.07.19	HCH	JH
A	REVISED SITE LAYOUT	03.07.19	HCH	MS
Rev	Description	Date	By	Chkd

Project Name

SUMMER LANE

PAGHAM

ARUN DISTRICT COUNCIL P/70/19/DOC

Title

WESTERN ACCESS

REFUSE TRACKING

paul basham
associates

Paul Basham Associates Ltd
Lancaster Court, 8 Barnes Wallis Road, Fareham, PO15 5TU
01489 668134
info@paulbashamassociates.com www.paulbashamassociates.com

Scale

1:250

(AT A4 SIZE)

PBA Drawing No.

039.0017.002

Revision

C