


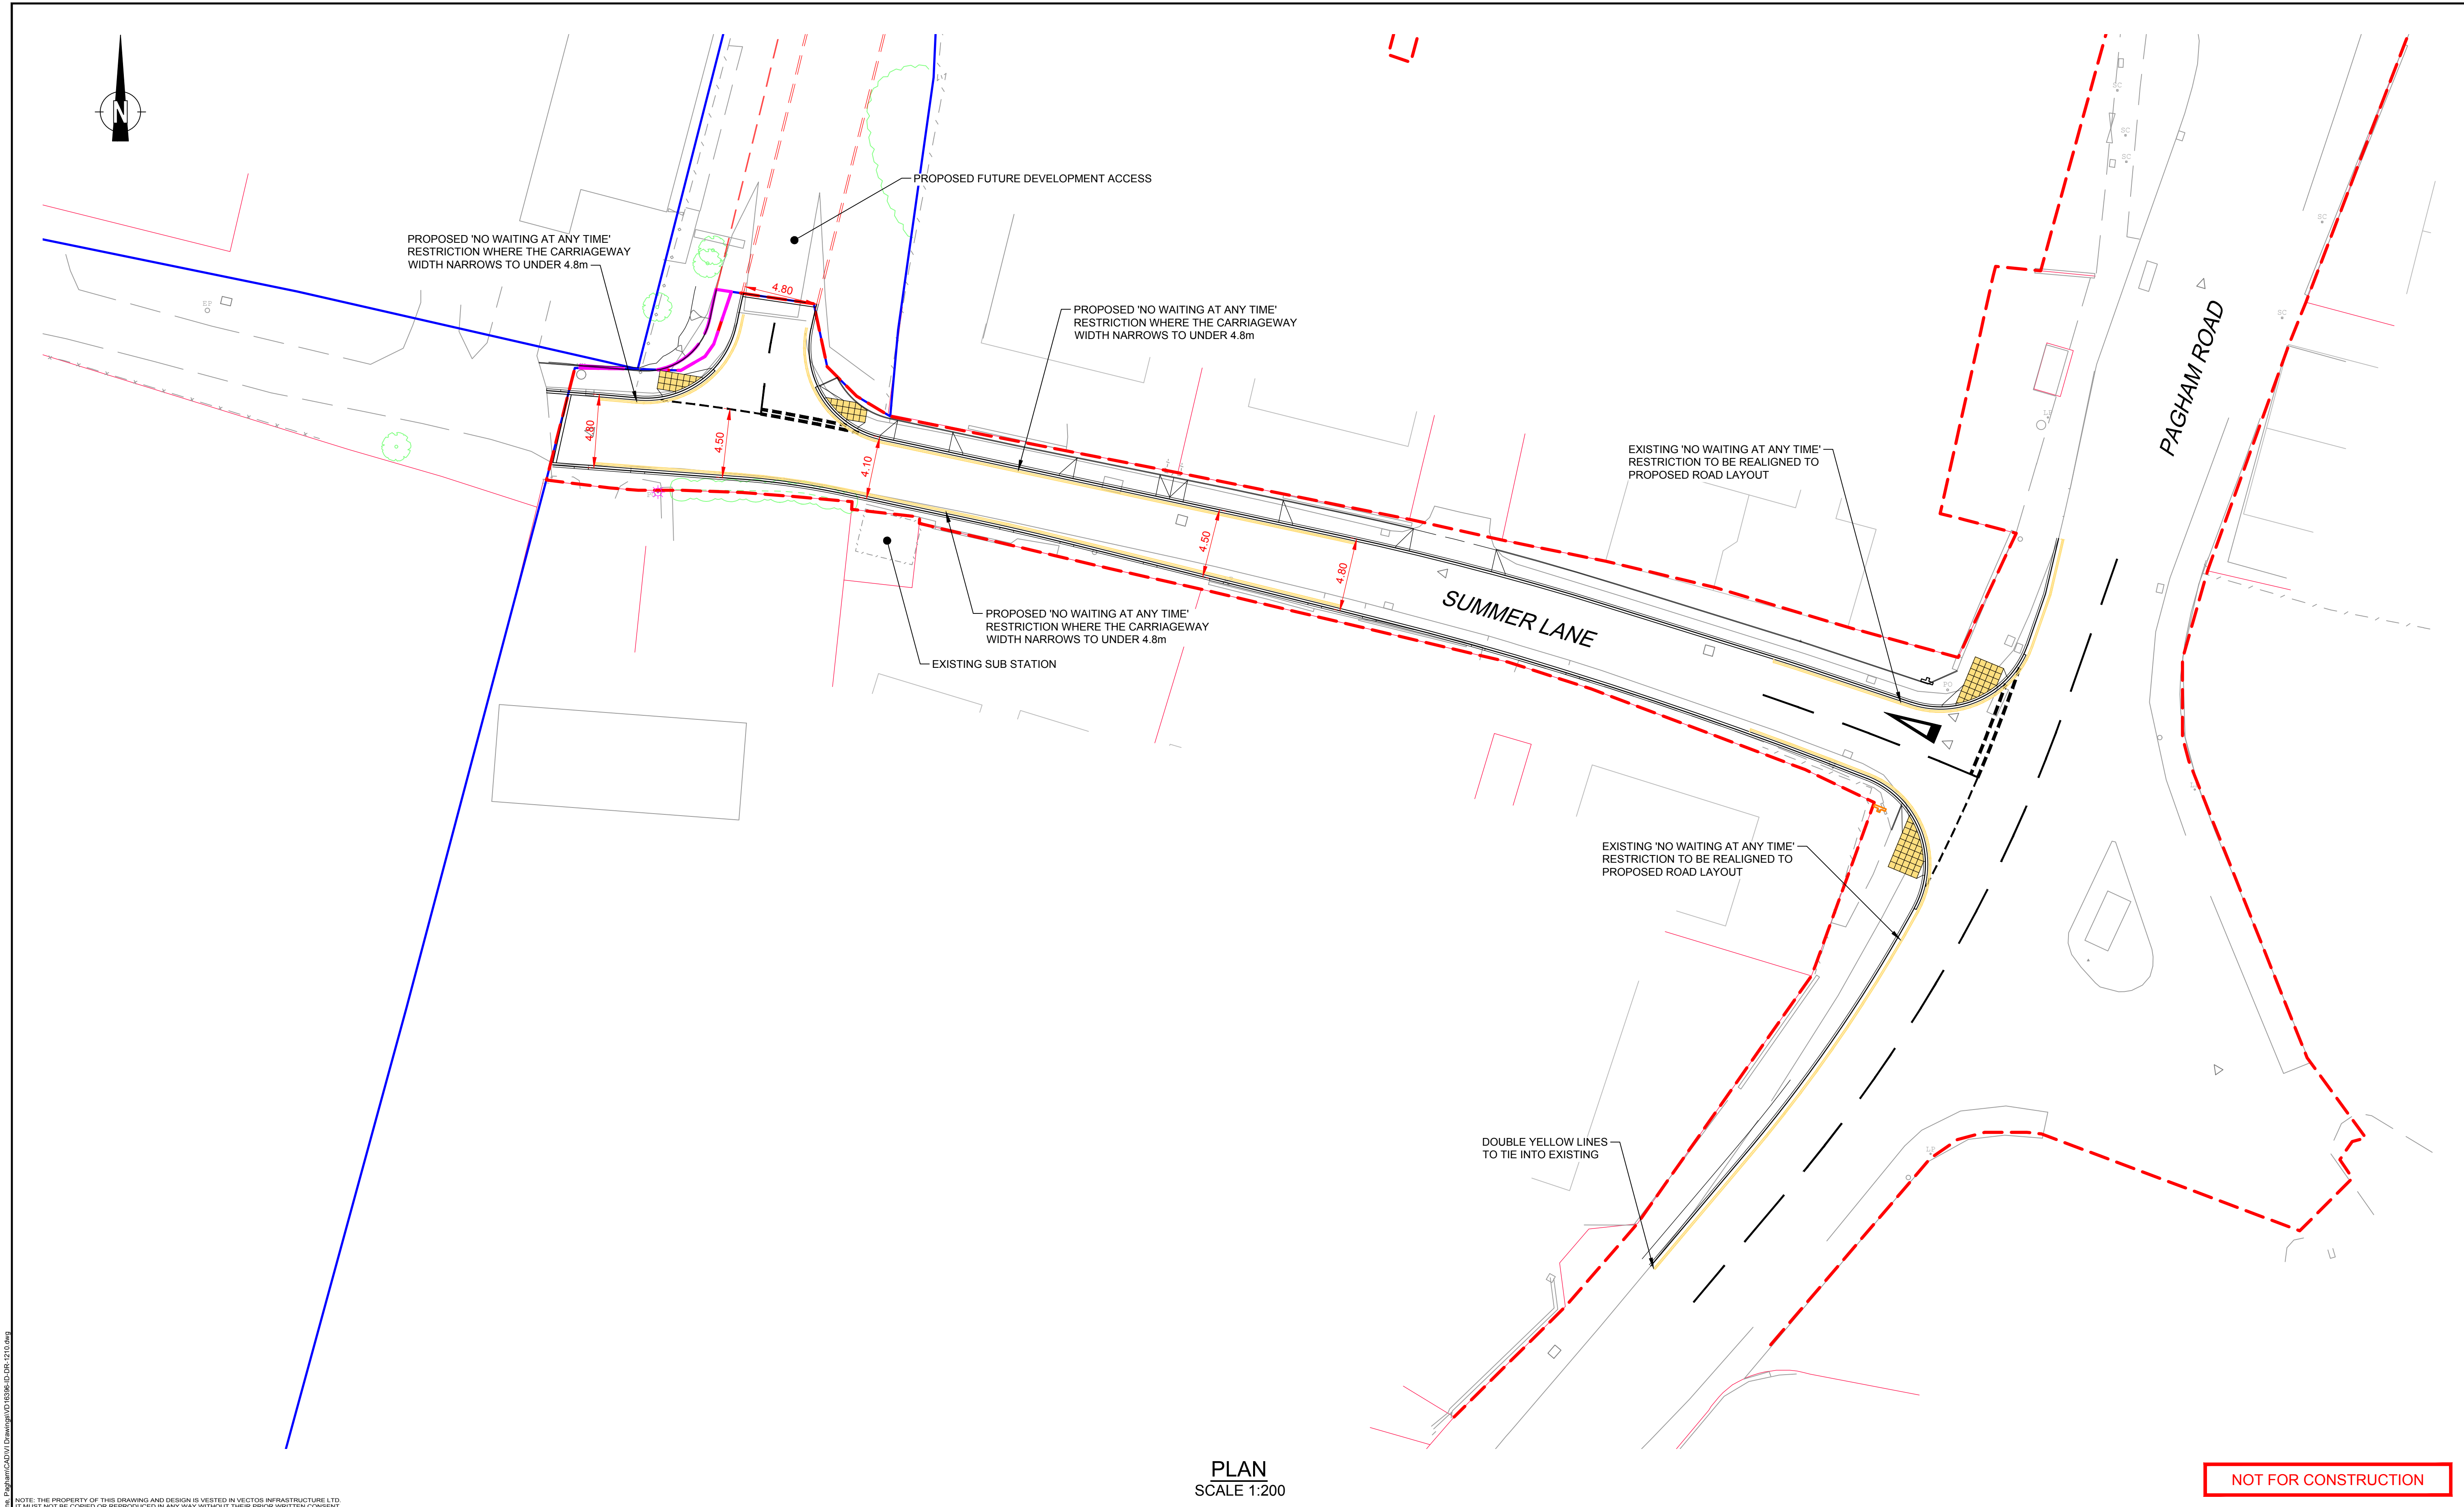

PLAN
SCALE 1:200

NOT FOR CONSTRUCTION


REV		DETAILS	DRAWN	CHECKED	DATE
A		ISSUED FOR WSCC APPROVAL	DY		02.08.16
B		AMENDED TO WSCC DESIGN REVIEW 1 COMMENTS	DY	PW	11.11.16
C		AMENDED TO WSCC DESIGN REVIEW 2 COMMENTS	DY	PW	29.11.16

NOTES

1. THE HIGHWAY AUTHORITY IS WEST SUSSEX COUNTY COUNCIL (WSCC).
2. ALL INFRASTRUCTURE WORKS SHALL BE IN ACCORDANCE TO WSCC SPECIFICATIONS.
3. ALL TRAFFIC SIGNS AND ROAD MARKINGS SHALL BE IN ACCORDANCE WITH THE 'TRAFFIC SIGNS REGULATIONS AND GENERAL DIRECTIONS 2016' (TSRGD).
4. ROAD MARKINGS SHALL BE STANDARD DIMENSIONS SHOWN IN THE TSRGD, UNLESS NOTED OTHERWISE.
5. FOR EXISTING TRAFFIC REGULATION ORDER REGARDING SUMMER LANE, REFER WSCC DRAWING SZ8998SWN.
6. DOUBLE YELLOW LINES SHALL BE 50mm WIDE WITH 50mm SPACING IN REFERENCE TO DIAG. 1018.1. THE COLOUR SHALL BE 'DEEP CREAM' TO BS353.

KEY

- HIGHWAY BOUNDARY
- OWNERSHIP BOUNDARY
- LAND REGISTRY MAPSEARCH SX44592 & WSX340729
- PROPERTY BOUNDARY - OS
- PROPOSED LAND TO BE DEDICATED AS HIGHWAY
- KERB LINE - PCC KERB
- KERB LINE - PCC KERB AND CHANNEL
- EDGE LINE - PCC EDGING
- NO WAITING AT ANY TIME - REFER NOTE 6

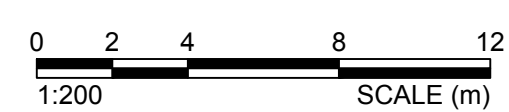

PROJECT SUMMER LANE, PAGHAM				CLIENT HANBURY PROPERTIES LTD	
DRAWING TITLE SECTION 278 HIGHWAY WORKS TRAFFIC REGULATION ORDER				 Network Building, 97 Tottenham Court Road, London W1T 4TP t: 020 7580 7373 e: enquiries@vectoros.co.uk	
DRAWN DY	CHECKED	DATE 02.08.2016	SCALE AT A1 1:200	DRAWING NUMBER VD16396-ID-DR-1210	REVISION C

P16 Date: 10 Jan 2017 CAD File Name: L:\08\32\16\VD16396 Summer Lane, Pagham\CAD\VD16396\VD16396-ID-DR-1210.dwg

APPROVED FOR CONSTRUCTION