



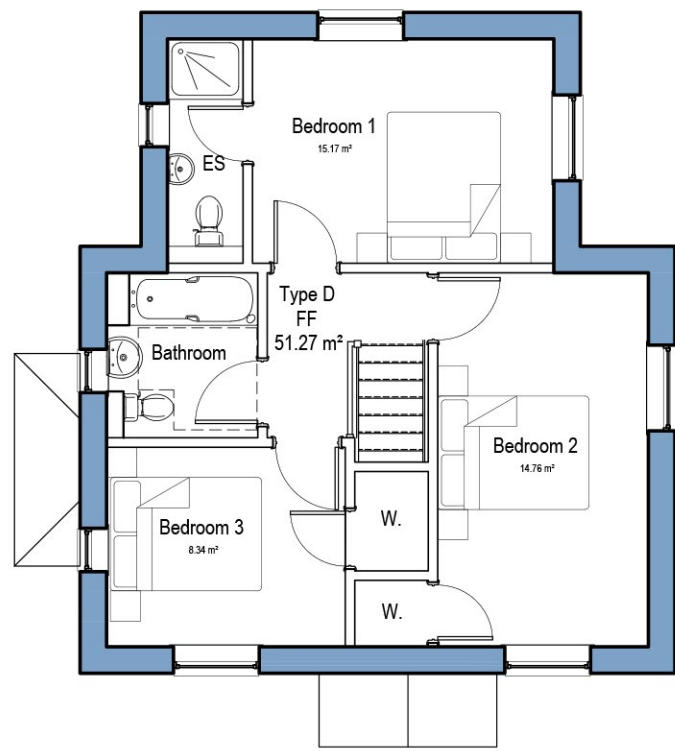

First Floor Plan - v1

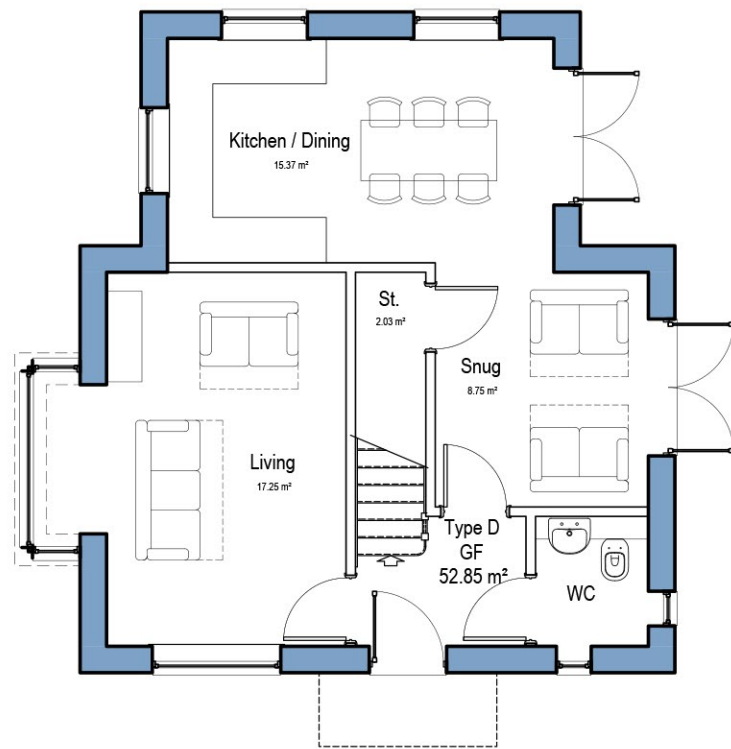

House Type D - v1
Ground Floor Plan
3 Bed / 6 Person House
GIA: 104m²



House Type D - v1
Side Elevation




House Type D - v1
Front Elevation




House Type D - v1
Side Elevation



House Type D - v1
Rear Elevation

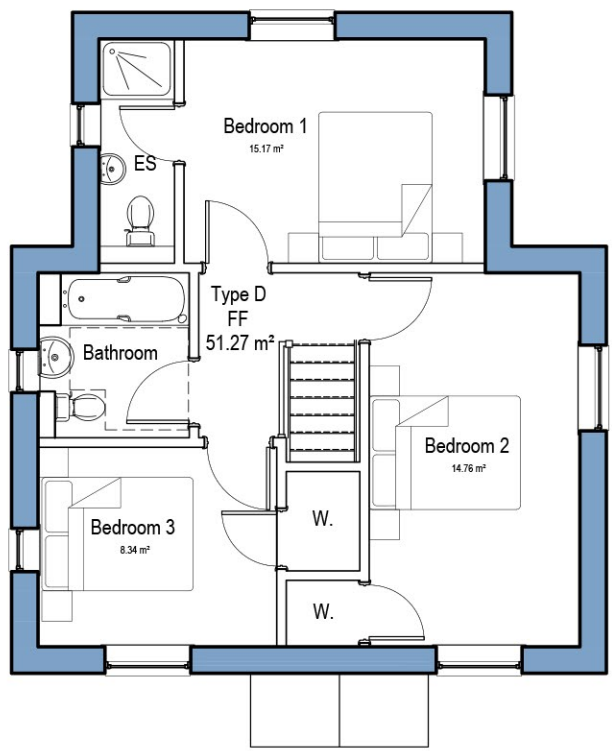

First Floor Plan - v2

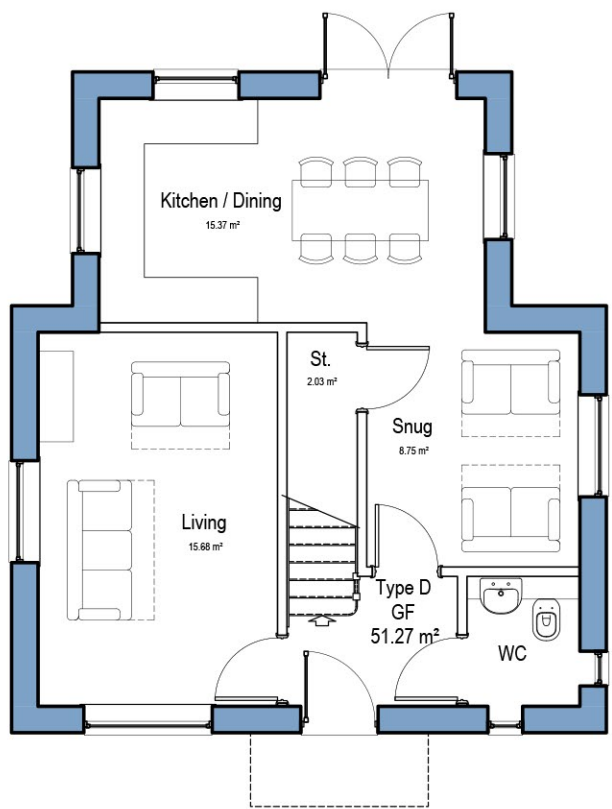

House Type D - v2
Ground Floor Plan
3 Bed / 6 Person House
GIA: 102m²



House Type D - v2
Side Elevation



House Type D - v2
Front Elevation



House Type D - v2
Side Elevation



House Type D - v2
Rear Elevation

GENERAL NOTES:
1. This drawing is the copyright of Kenn Scaddan Associates Ltd and may not be copied, altered or reproduced in any form or passed on to a third party without written consent. If in doubt ASK.
2. The drawing reflects current standards and legislation agreed for this project at the time of original issue.

C	09.08.19	Omitted Side window included	CG	
B	28.06.19	RMA Issue	CG	
A	21.06.19	Revised Layout	CG	DRK
WIP	04.06.19	First Issue	CG	DRK
REV	DATE	DESCRIPTION	REV BY	CKD BY
CLIENT				

DREW SMITH GROUP



PROJECT
Land off Summer Lane
PAGHAM
West Sussex

DRAWING TITLE
HOUSE TYPE - D
Plans & Elevations

DRAWING STATUS	SCALE
PLANNING	1:100 @ A1
PROJECT NO. DRAWING NO.	REVISION
1177 PD119	C CG

