



HOUSE TYPE - E
Plot numbers: 4, 5, 6


- GENERAL NOTES:
1. This drawing is the copyright of Kenn Scaddan Associates Ltd and may not be copied, altered or reproduced in any form or passed on to a third party without written consent. If in doubt ASK.
 2. The drawing reflects current standards and legislation agreed for this project at the time of original issue.

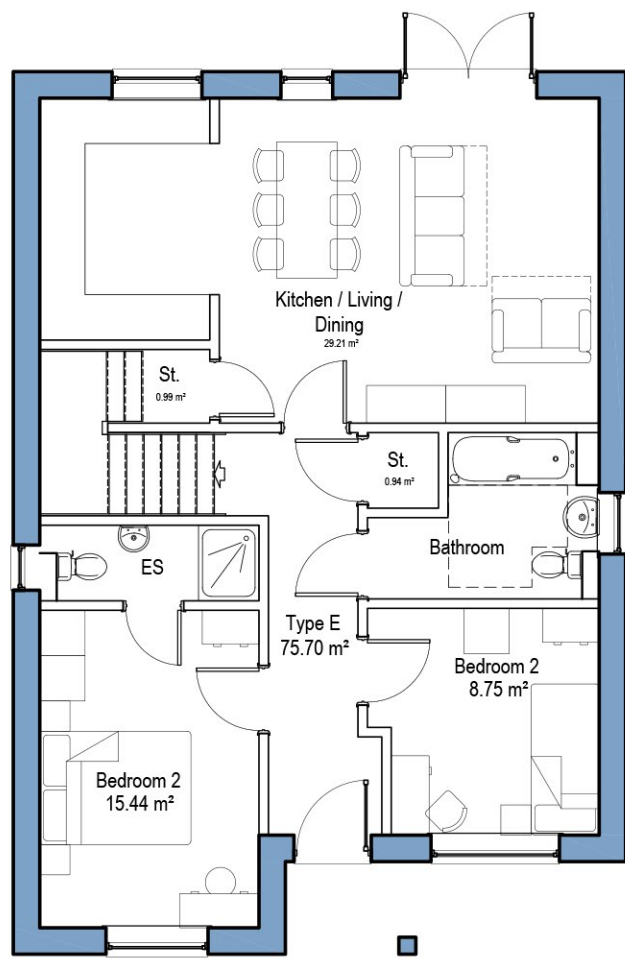

House Type E
Ground Floor Plan
3 Bed / 3 Person Bungalow
GIA: 105m²

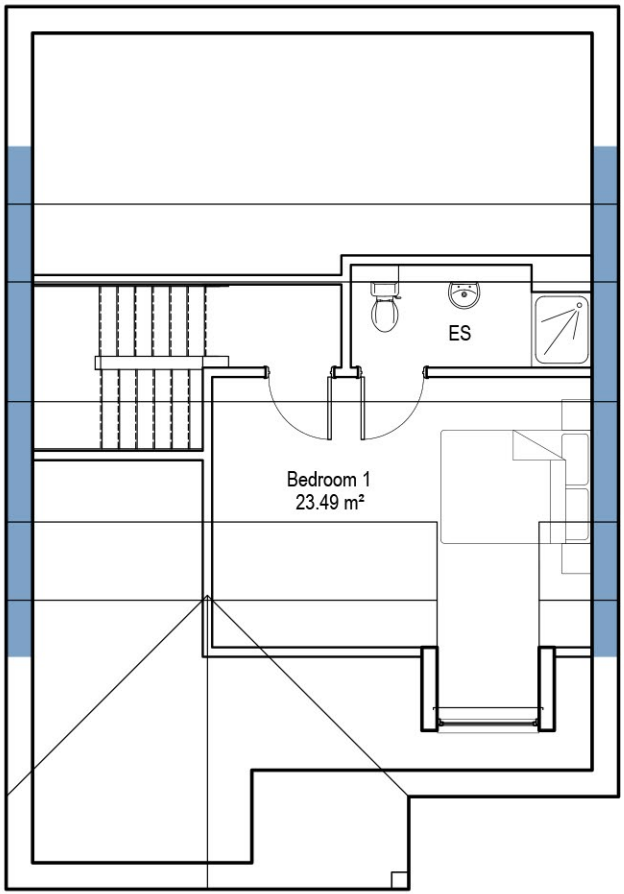

First Floor Plan

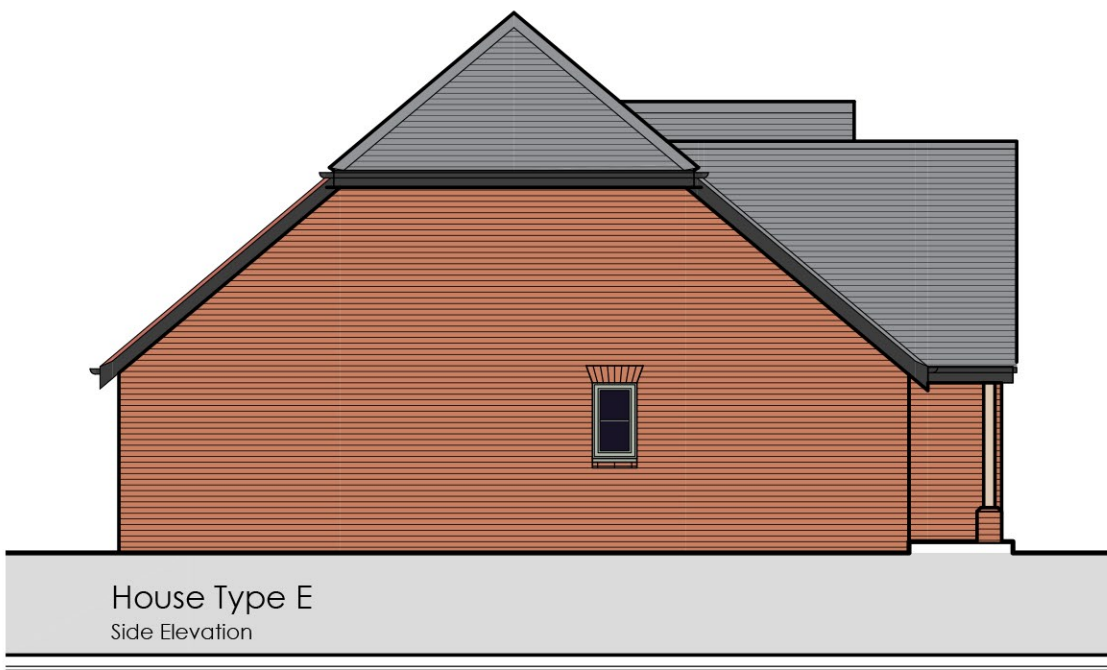


House Type E
Side Elevation



House Type E - [Detached]
Front Elevation



House Type E
Side Elevation

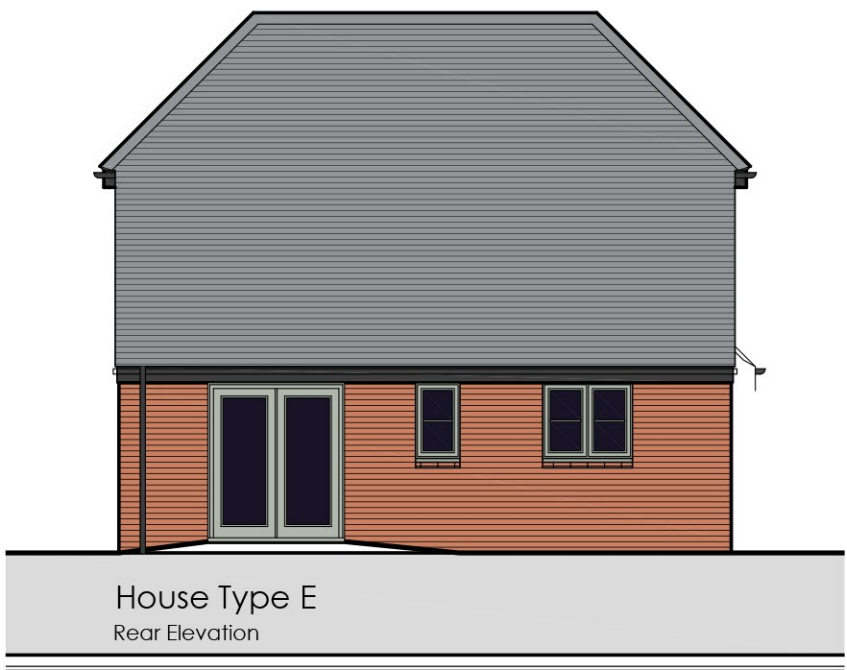

House Type E
Rear Elevation

C	09.08.19	Omitted Side window included	CG	
B	28.06.19	RMA Issue	CG	
A	21.06.19	Revised Layout	CG	DRK
WIP	04.06.19	First Issue	CG	DRK
REV	DATE	DESCRIPTION	REV BY	CKD BY

CLIENT

CLIENT

DREW SMITH GROUP



PROJECT
Land off Summer Lane
PAGHAM
West Sussex

DRAWING TITLE
HOUSE TYPE - E
Plans & Elevations

DRAWING STATUS
PLANNING

PROJECT NO. | DRAWING NO.
1177 PD120

REVISION
C

SCALE
1:100 @ A1

DRAWN BY
CG

CONCEPT HOUSE 35 KINGSTON CRESCENT NORTH END PORTSMOUTH HAMPSHIRE PO2 8AA
1 - 020 3002 3400 1 - 020 3002 3400 www.kennscaddan.co.uk
architecture planning design project management RIBA Chartered Practice

