
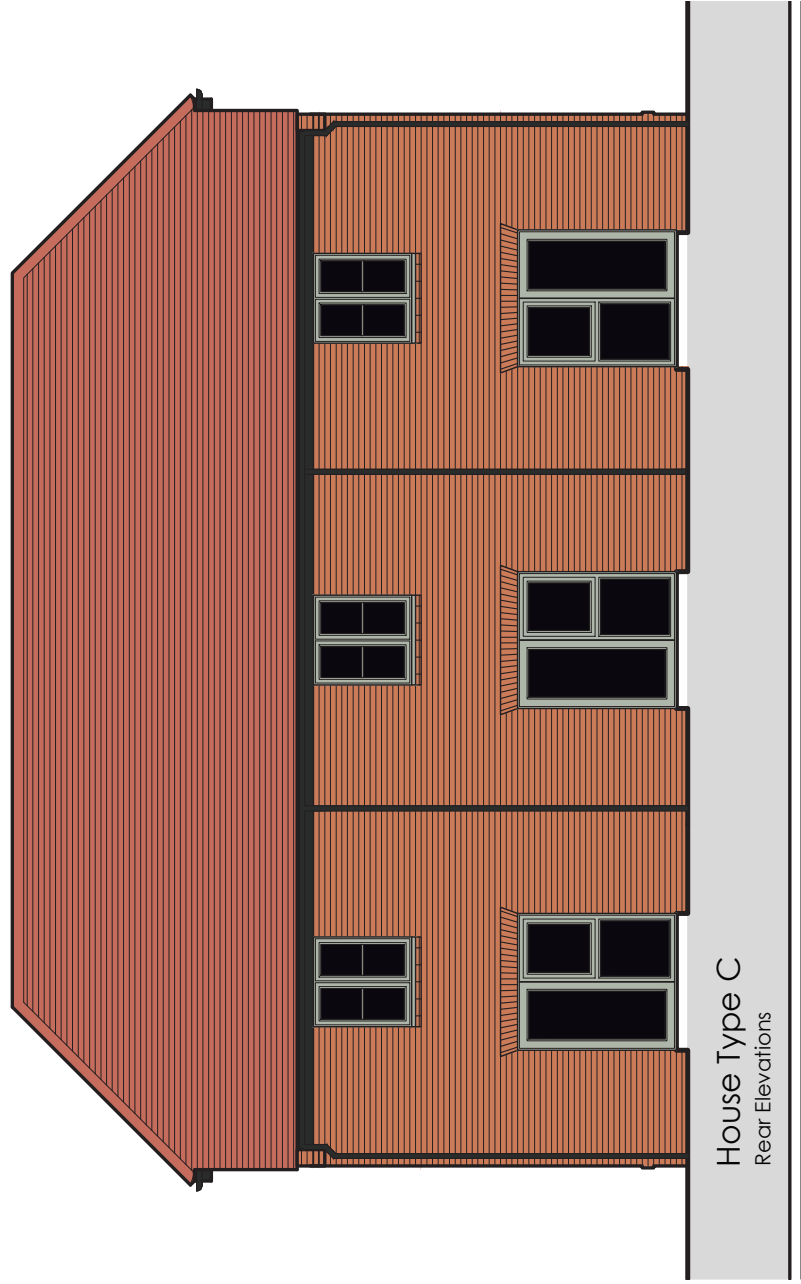
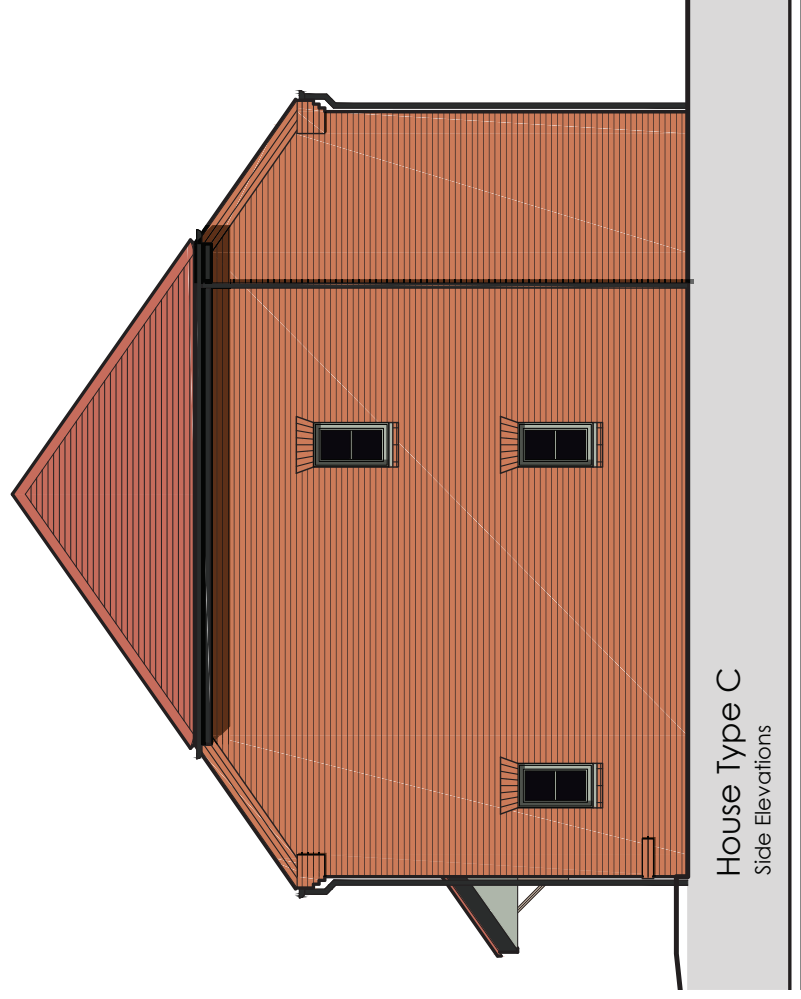
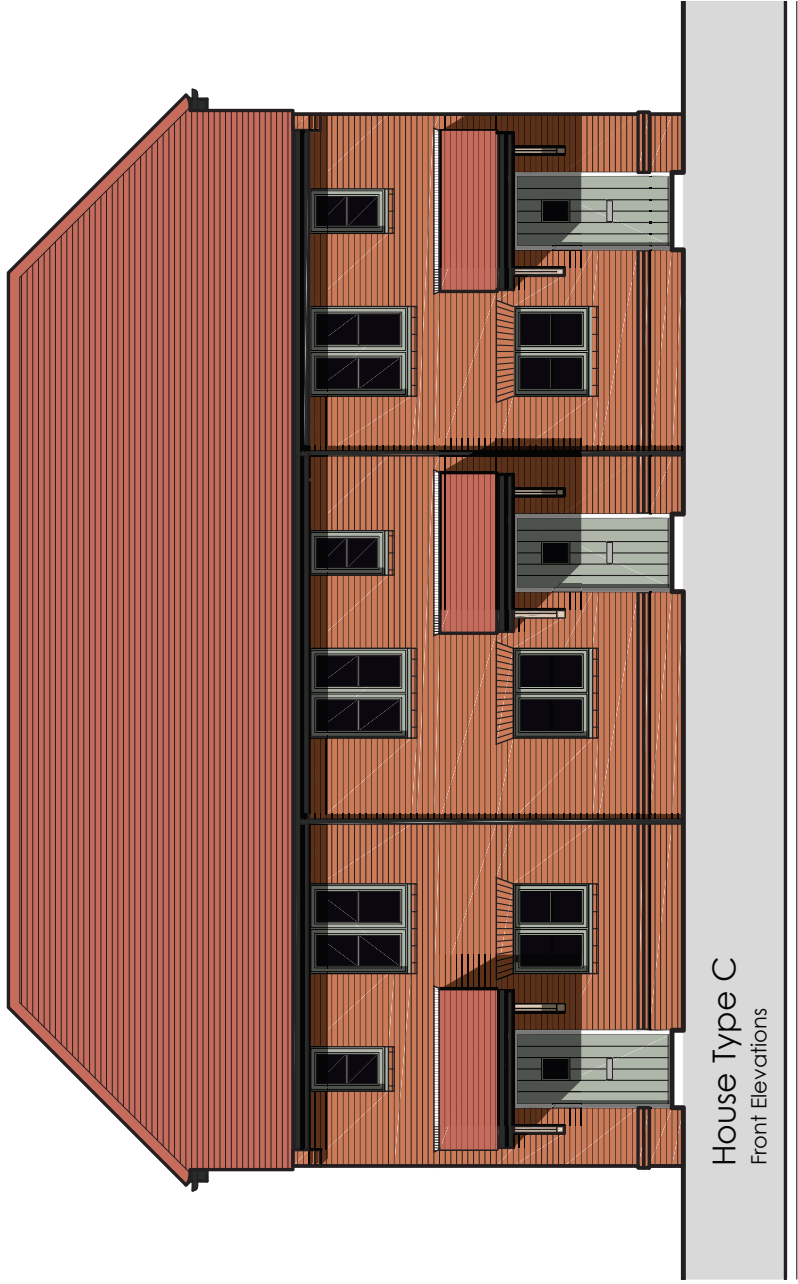
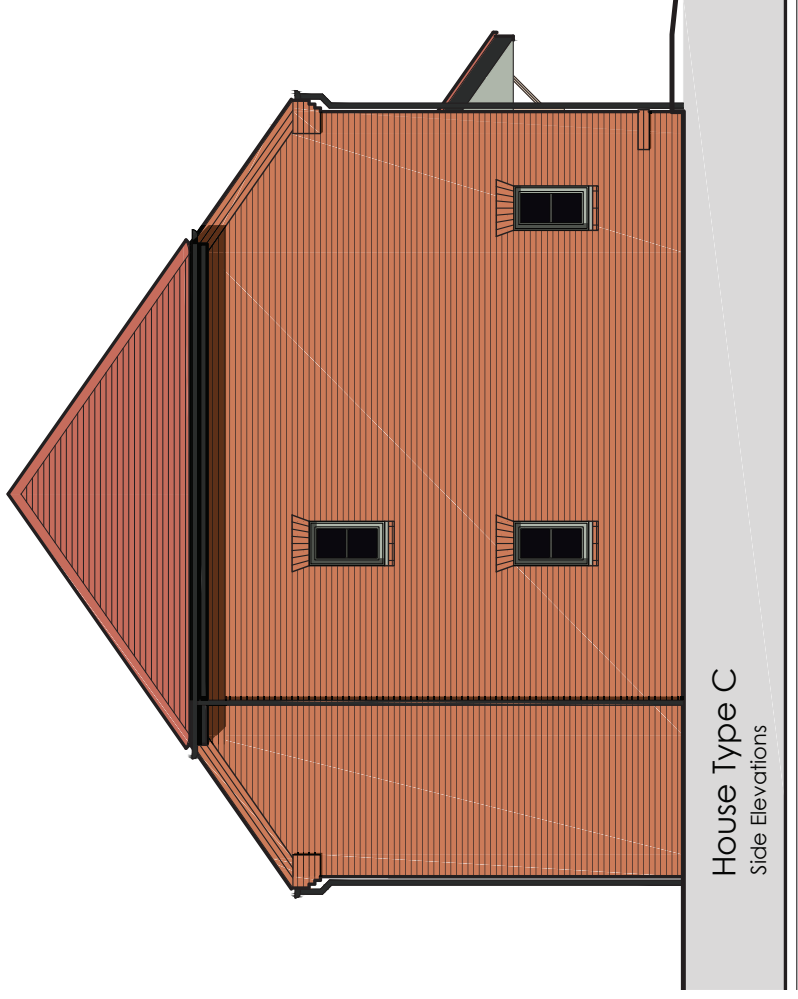
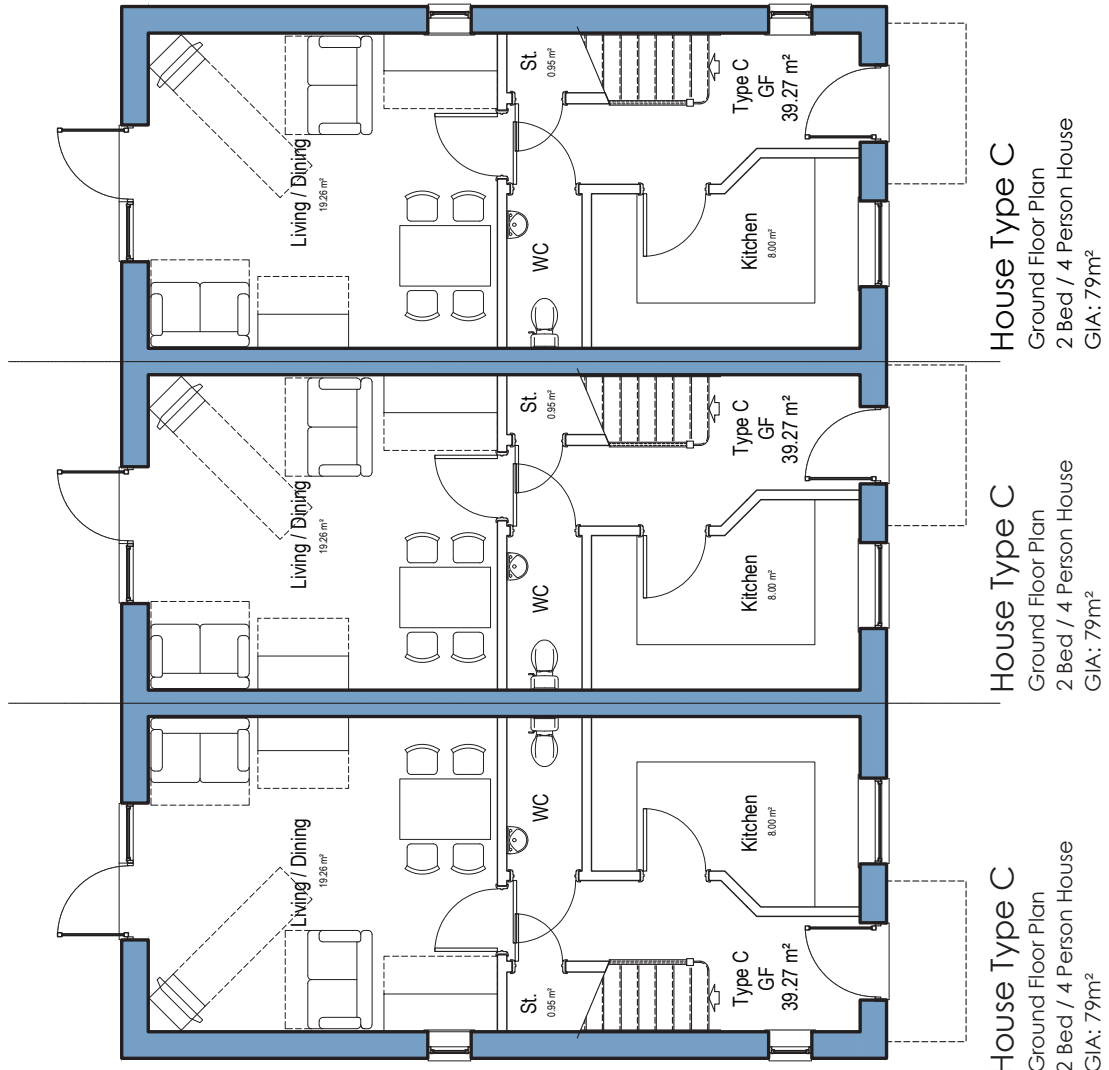


HOUSE TYPE - C [3 Unit Terrace v1]
Plot numbers: 20, 21, 22, 54, 55, 56

Technical housing Standard – NDSS Schedule
Affordable Rent Units – Plots 20-23 + 30-42 + 54-61

Technical requirement 10:

- a: House Type C: 79sqm - 79.5sqm | 2.04sqm Built-in Storage provided
- b: Provided: Bedroom 1 Double & Bedroom 2 Double
- c: Not applicable
- d: Bedroom 1 = 14.2sqm | Bedroom 2 = 13.1sqm
- e: Bedroom 1 = 4.1m wide | Bedroom 2 = 3m wide
- f: Not applicable
- g: Not applicable
- h: Not applicable

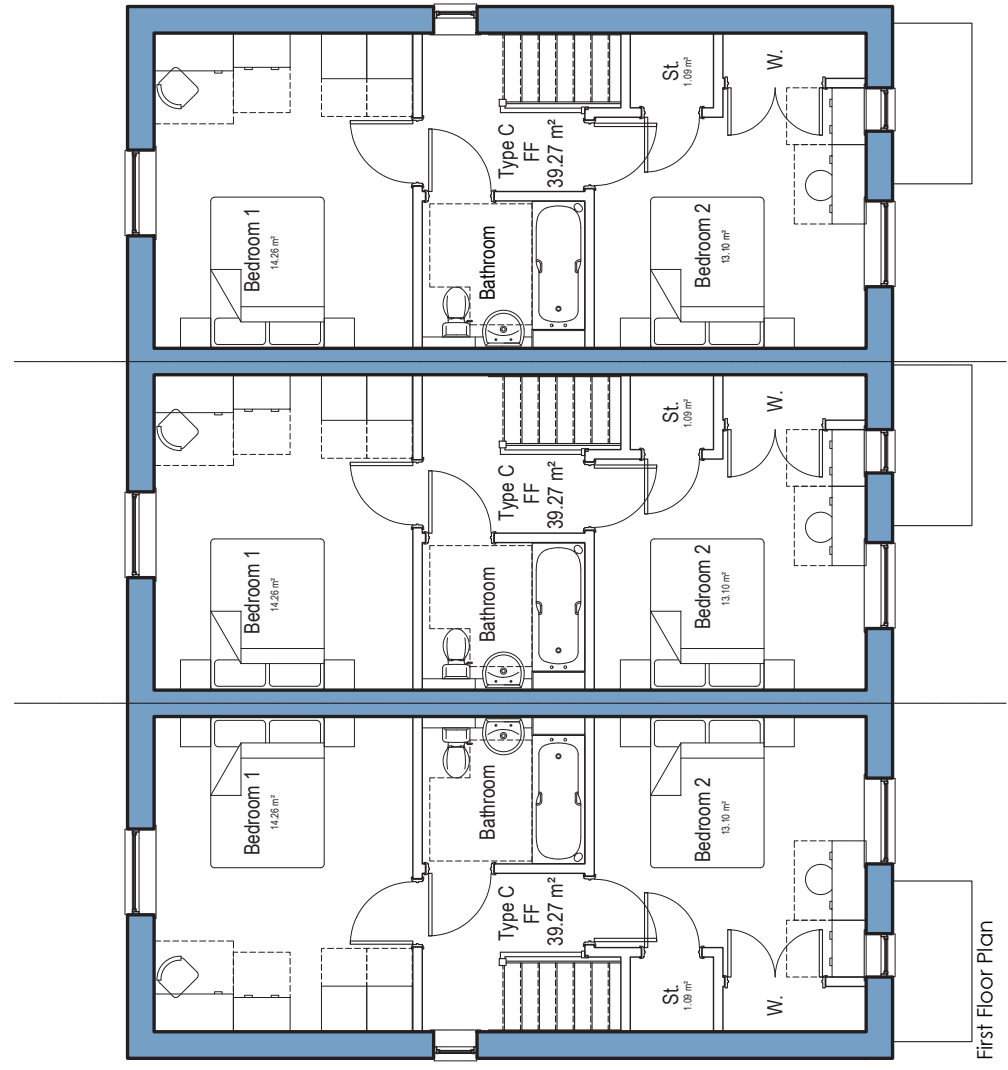

- GENERAL NOTES:
- This drawing is the copyright of Kenn Scaddan Associates Ltd and may not be copied, altered or reproduced in any form or passed on to a third party without written consent. If in doubt ASK.
 - The drawing reflects current standards and legislation agreed for this project at the time of original issue.

D	28.10.19	Additional plots added	DRK	SS
C	04.07.19	NDSS Schedule included	CG	
B	28.06.19	RMA Issue	CG	
A	21.06.19	Revised Layout	CG	DRK
WIP	04.06.19	First Issue	CG	DRK
REV	DATE	DESCRIPTION	REV BY	CD BY
CLIENT				
DREW SMITH		GROUP		



PROJECT
Land off Summer Lane
PAGHAM
West Sussex

DRAWING TITLE
HOUSE TYPE - C
Plans & Elevations

DRAWING STATUS	SCALE
PLANNING	1:100 @ A1
PROJECT NO.: 1	DRAWING NO.
1177 PD114	D
CG	CG

