



HOUSE TYPE - F
Plot numbers


Variation 1:- 1, 48, 49, 53, 76, 77, 78, 79, 81, 82

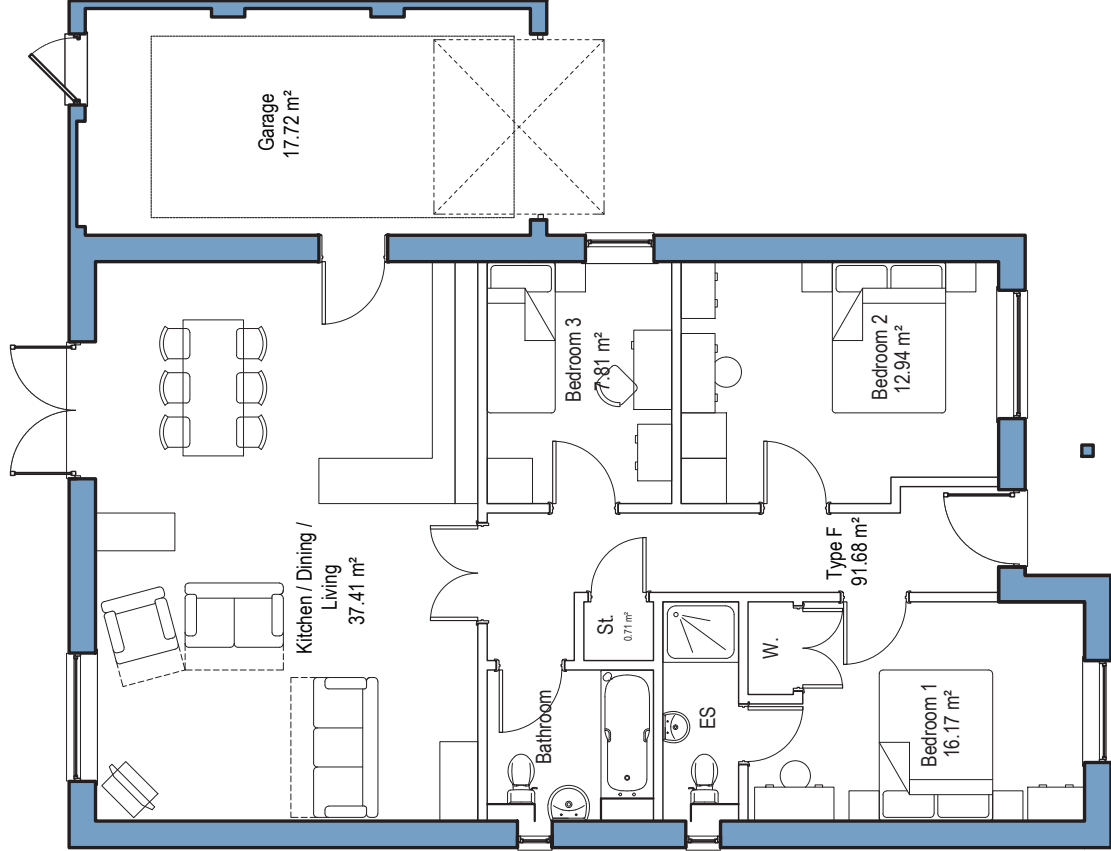


House Type F v1
Ground Floor Plan
3 Bed / 5 Person Bungalow
GIA: 91.7m²

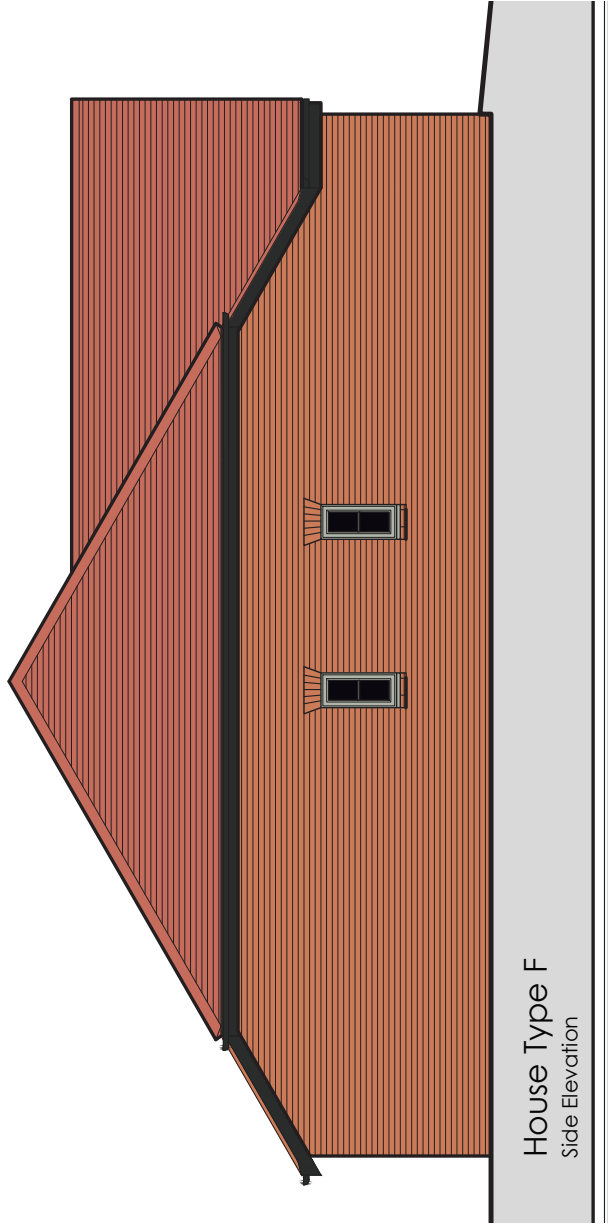


House Type F
Side Elevation

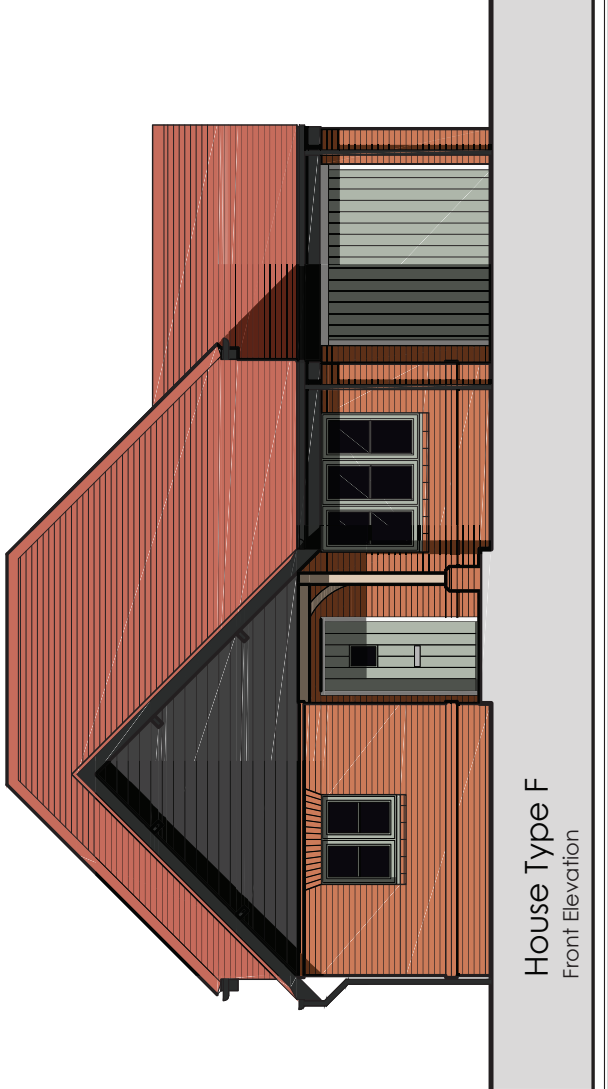

House Type F
Front Elevation

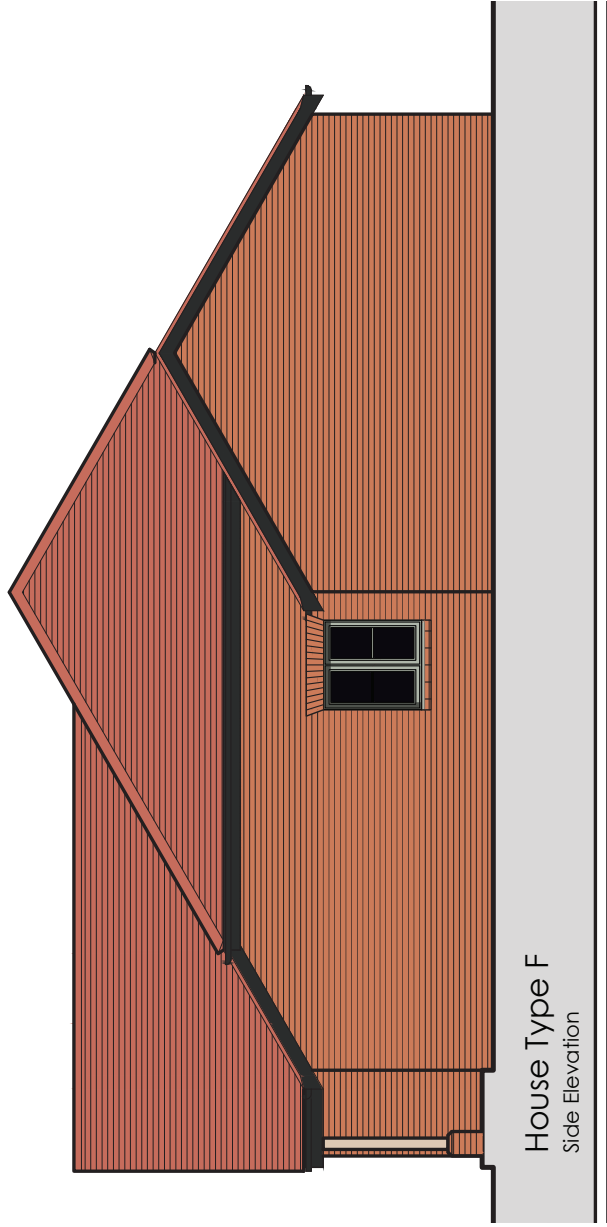


House Type F
Side Elevation

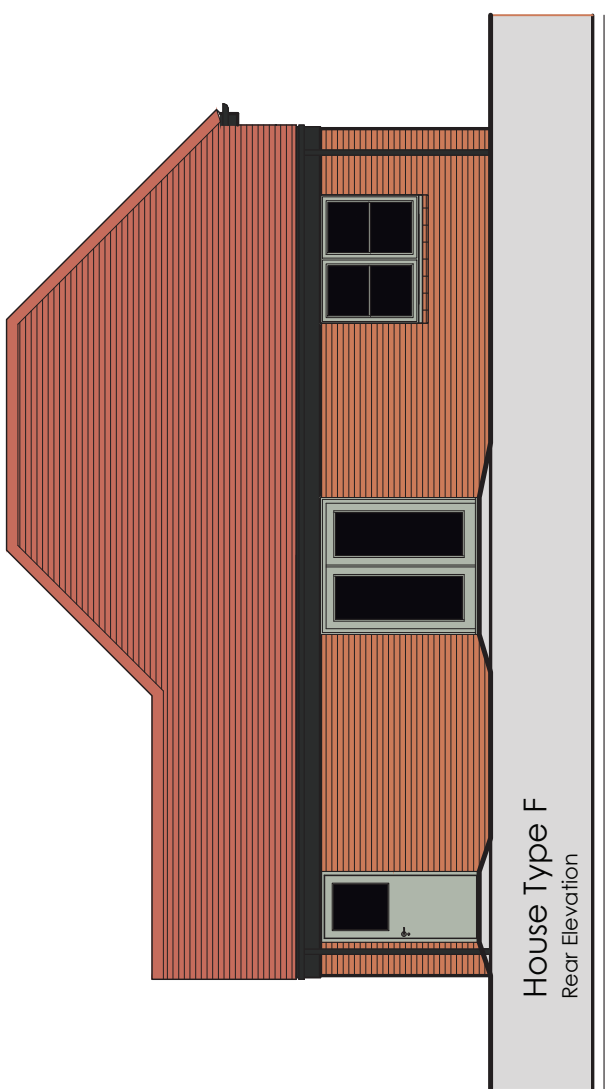


House Type F
Rear Elevation

HOUSE TYPE - F
Plot numbers

Variation 2:- 47

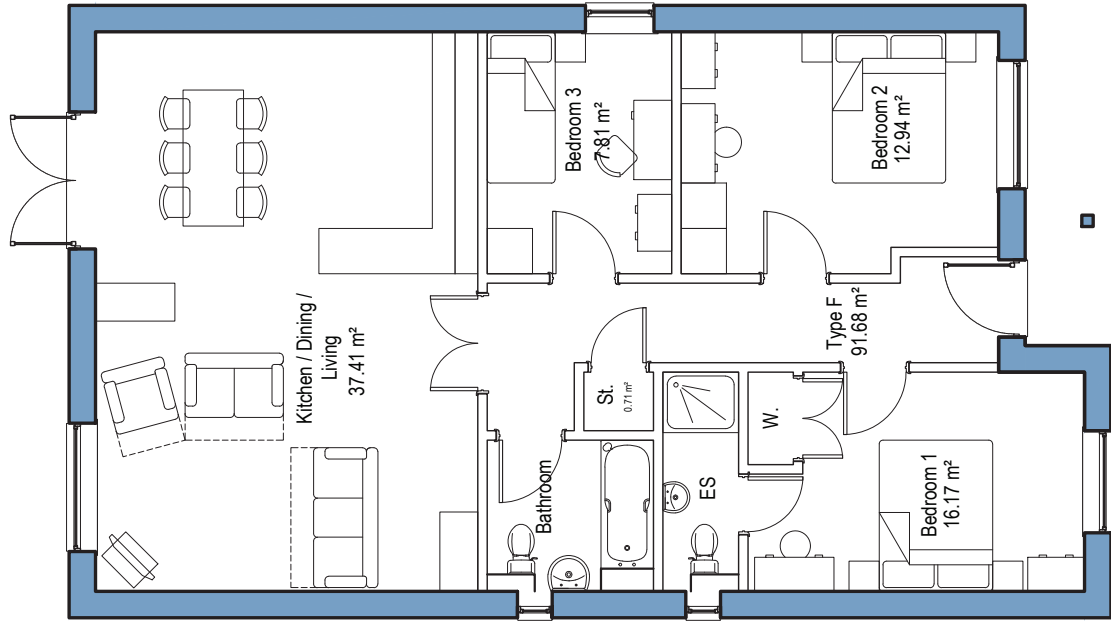


House Type F v2
Ground Floor Plan
3 Bed / 5 Person Bungalow
GIA: 91.7m²

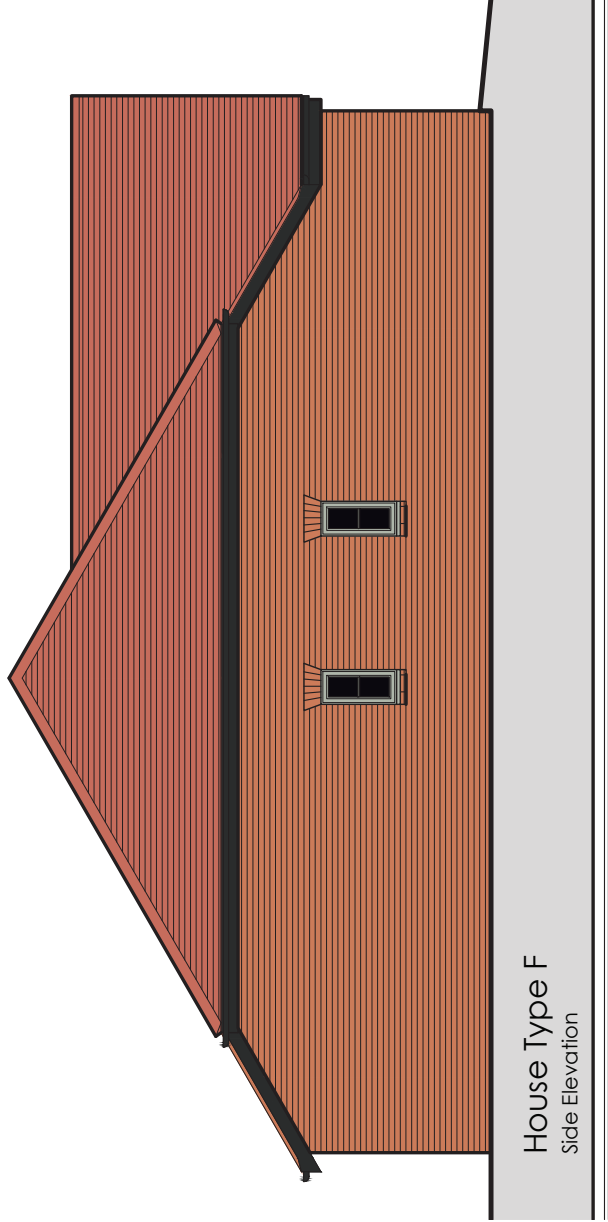


House Type F
Side Elevation



House Type F
Front Elevation

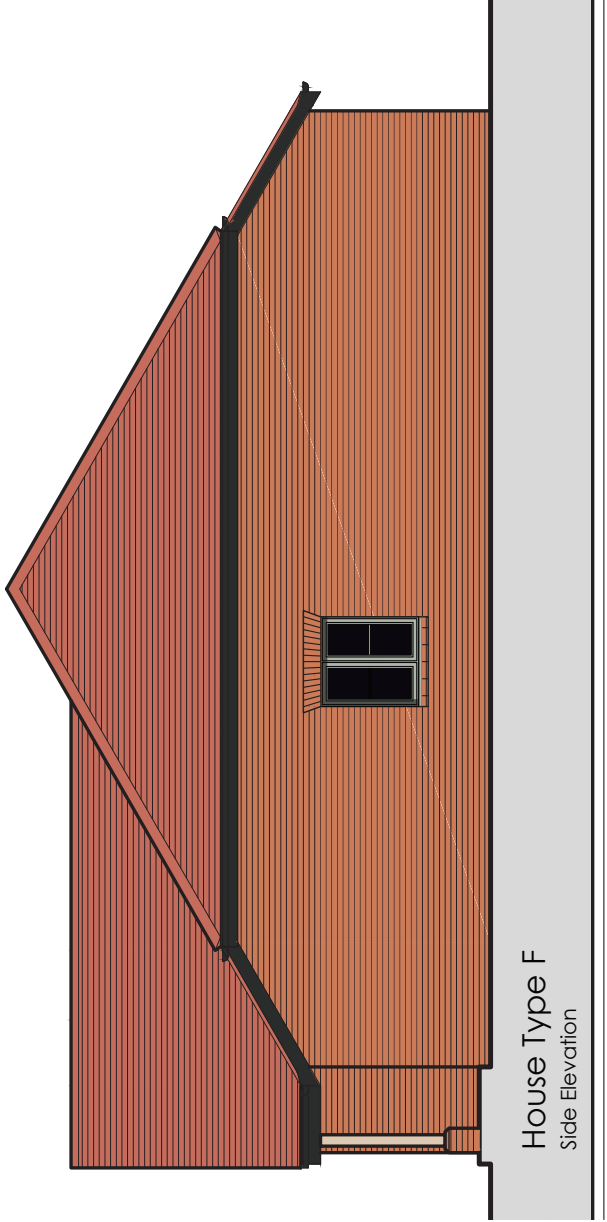

House Type F
Side Elevation

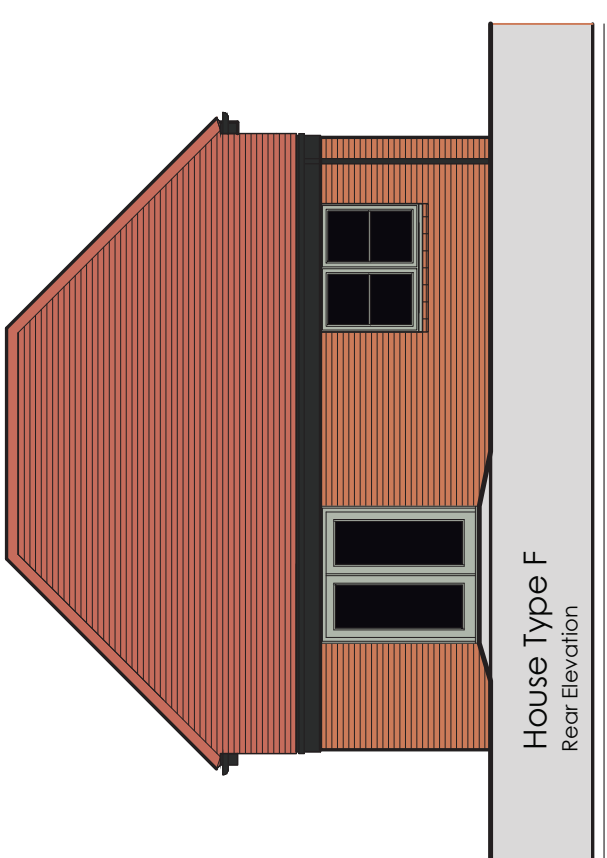

House Type F
Rear Elevation

GENERAL NOTES:
1. This drawing is the copyright of Kenn Scaddan Associates Ltd and may not be copied, altered or reproduced in any form or passed on to a third party without written consent. If in doubt ASK.
2. The drawing reflects current standards and legislation agreed for this project at the time of original issue.

D	28.10.19	Additional variation included	DRK	SS
C	28.04.19	RMA Issue	CG	
B	25.04.19	Layout updated	CG	
A	19.04.19	Layout updated	CG	DRK
WIP	04.04.19	First Issue	CG	DRK
REV	DATE	DESCRIPTION	REV BY	CD BY
CLIENT		DREW SMITH GROUP		



PROJECT
Land off Summer Lane
PAGHAM
West Sussex

DRAWING TITLE
HOUSE TYPE - F
Plans & Elevations

DRAWING STATUS	SCALE
PLANNING	1:100 @ A1
PROJECT NO. - I	REVISION
1177 PD121	D
	CG

