


NOTES:

1. Do not scale this drawing. Use figured dimensions only, except for Planning purposes.
2. All dimensions must be checked on site by the contractor prior to commencement of work.
3. All construction details are indicative and are to be checked and confirmed on site and any divergences are to be agreed with the Contract Administrator.

THE SITE.

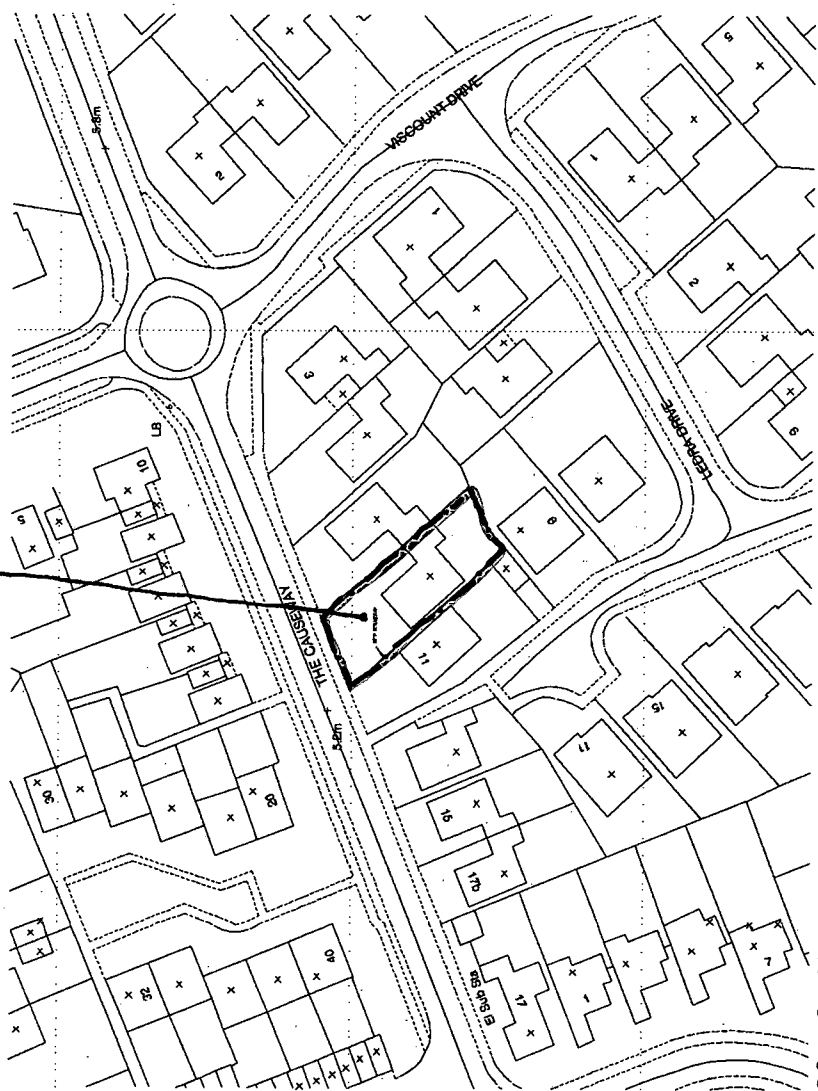

© Crown Copyright 2008. All rights reserved. Licence number 100020449

K.E. HILTON C. Eng M.I. Struct.E. F.F.B.

Chartered Structural Engineer

2 ALBERT CHAMBERS Tel: 01243 865500

SUDLEY ROAD Fax: 01243 860489

BOGNOR REGIS Mobile: 07968 333140

WEST SUSSEX E-Mail: k_e_hilton@yahoo.co.uk

PO21 1EQ

SITE LOCATION AND BLOCK PLANS

Scale	1:250 - 1:1250 @ A3	Drawn By	ACB
Date	07-05-08	Checked	KEH
Drawing Number	3898 - 01		

THE CAUSEWAY

5.2m

SITE BOUNDARY

EXIST. GARAGE CONVERSION TO STUDY ROOM.

11

9

Conversion Of Existing Garage Into Study Room

9 The Causeway, Pagham, PO21 4PG