


Tree Root Protection
Areas Services Overlay
Sheet 4 of 4

REV -

LEGEND:

- Tree Root Protection Areas
- Surface Water Drainage Features
- Foul Water Drainage Features
- Electric Mains
- Water Mains
- Telecoms Ducts

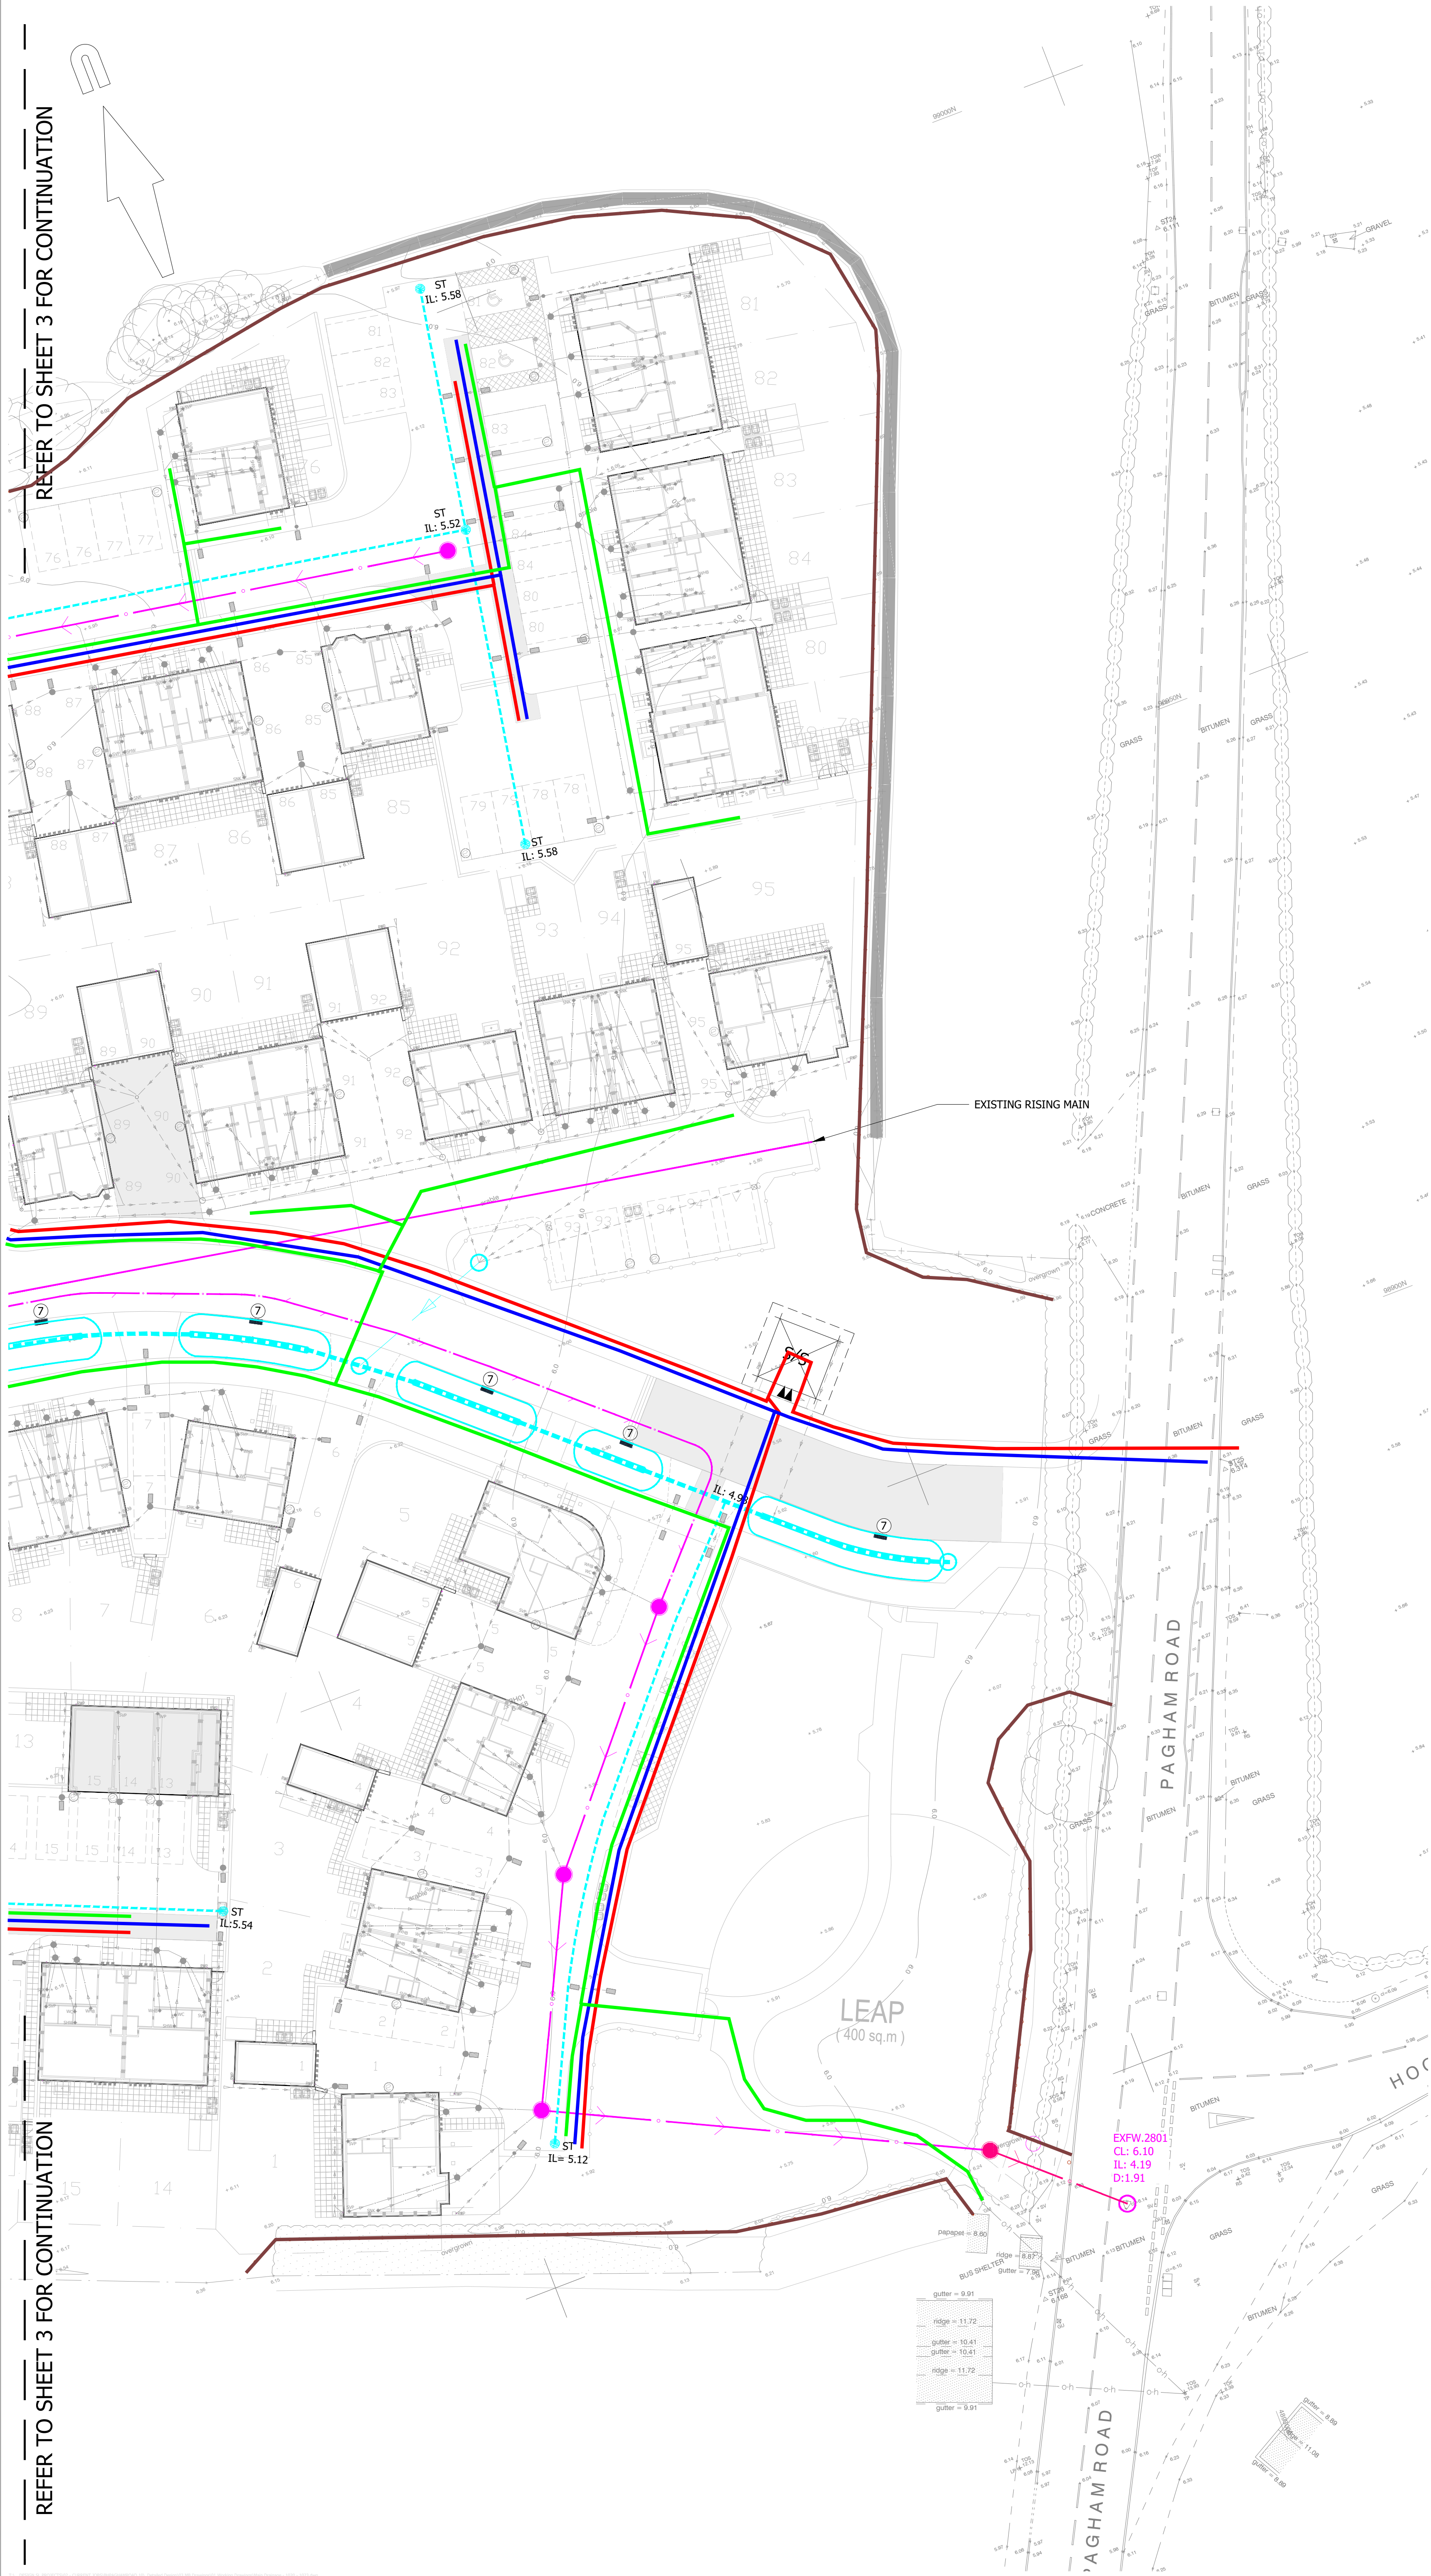

REFER TO SHEET 3 FOR CONTINUATION

REFER TO SHEET 3 FOR CONTINUATION