


ALL WORKS OR MATERIALS INDICATED ON THE DRAWING ARE TO BE TO THE LATEST BRITISH STANDARDS AND ARE TO BE CARRIED OUT IN ACCORDANCE WITH THE RELEVANT CODES OF PRACTICE OR RECONIZED TRADE ASSOCIATIONS RECOMMENDATIONS & PUBLICATIONS

REV.	AMENDMENT	BY	DATE
------	-----------	----	------

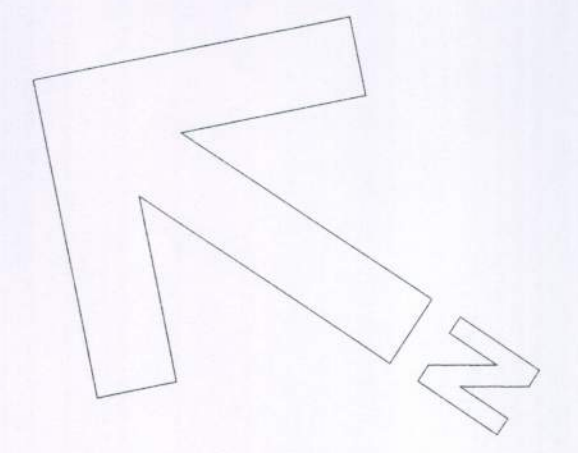

Architectural elevation drawing of a house with a gabled roof. The drawing shows a central entrance with a door and a balcony above it. There are two large windows on either side of the entrance. The roof is labeled 'Standing seam zinc coping'. The walls are labeled 'Reinforced blockwork rendered wall'. The balcony is labeled 'Timber powered gate'. The entrance is labeled 'Timber gate fitted to timber post'. A letter box and intercom/doorbell are shown on the right side of the drawing.

the
SEAMAN
PARTNERSHIP
Ltd

UNIT 2, MARTINS BARN, BIRDHAM ROAD
CHICHESTER, WEST SUSSEX, PO20 7BX
TEL: 01243 514131 FAX: 01243 511488
office@the-seaman-partnership.co.uk
www.the-seaman-partnership.co.uk