




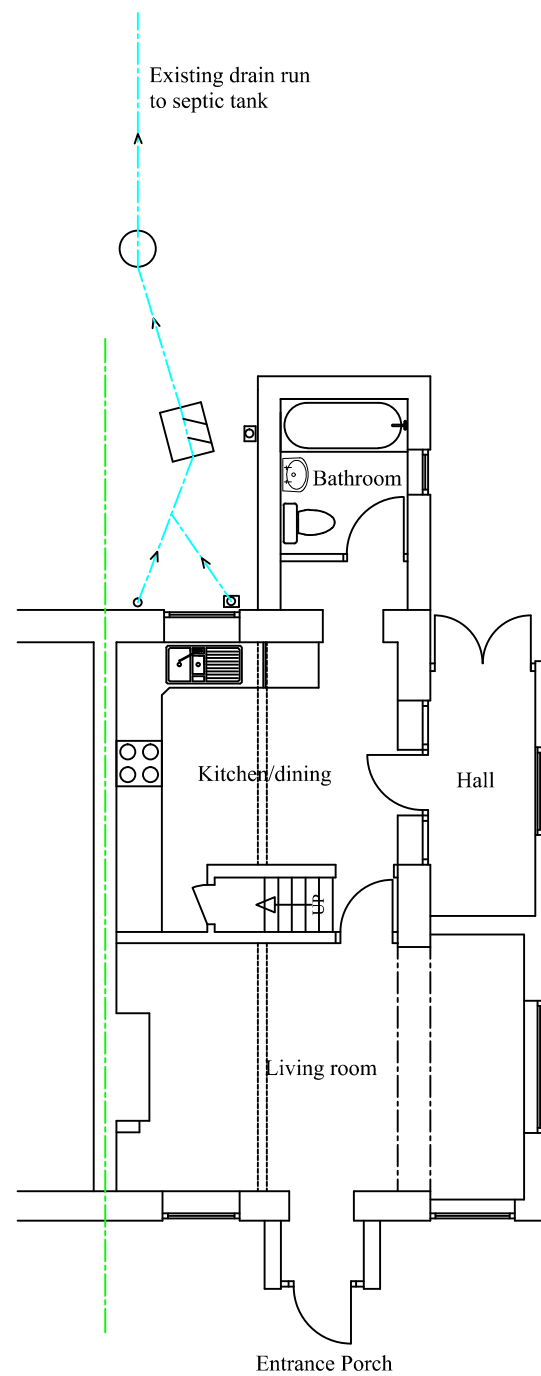


Existing Ground Floor Plan

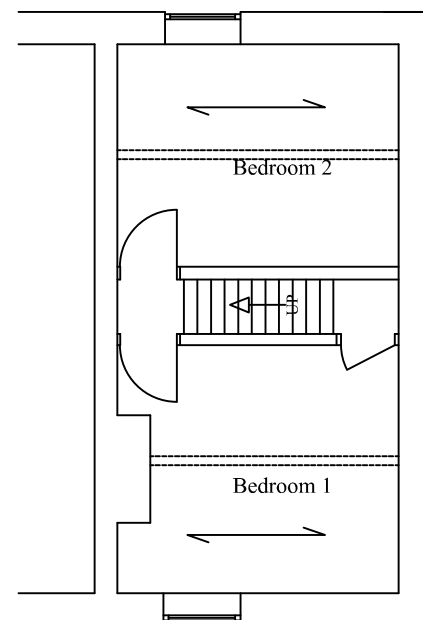

Existing First Floor Plan

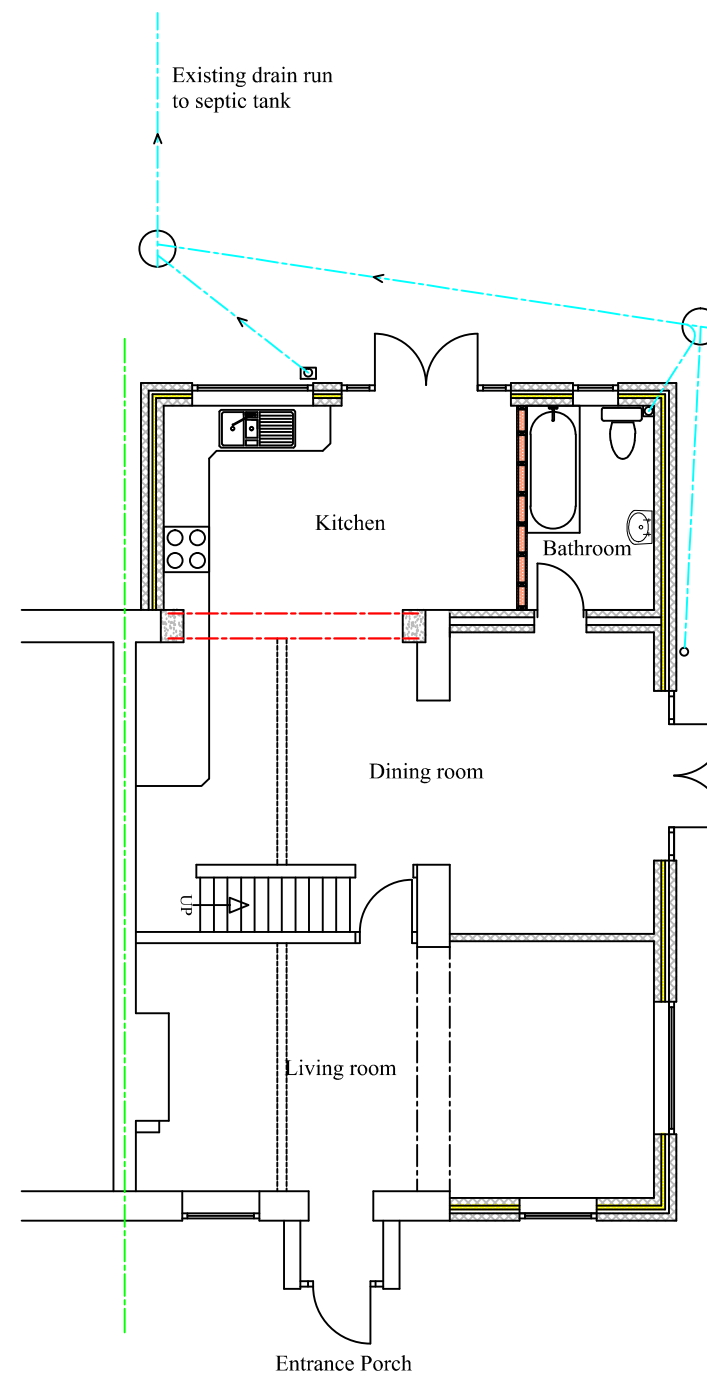

Proposed Ground Floor Plan

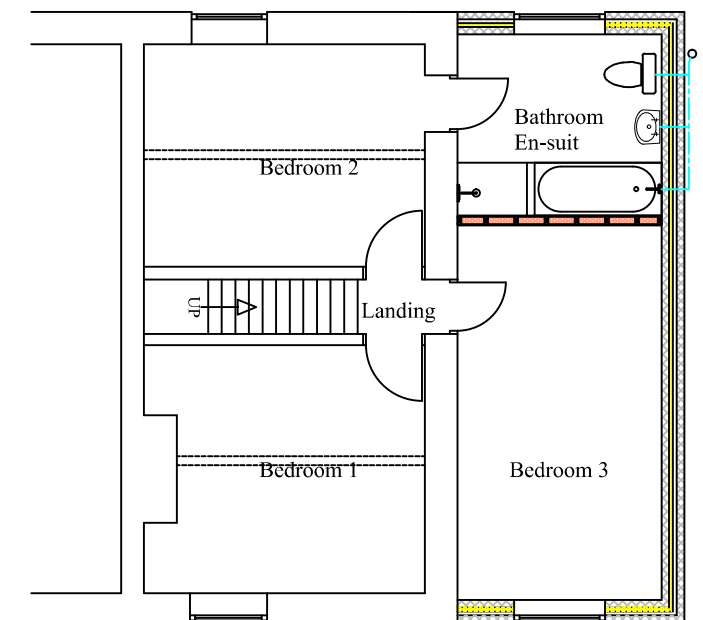

Proposed First Floor Plan



Aldwick Construction & Design

Cawley Gate, 17 Cawley Road, Chichester, PO19 1XB
 Tel : 01243 779181, Mobile: 07970727506, Fax: 01243 779181
 Email: farhadaarabi@hotmail.co.uk

Farhad Aarabi

PROJECT

Proposed two storey side and single storey rear extensions
 Stile Cottage Lower Bognor Road Lagness Chichester PO20 1LP

TITLE

Existing and Proposed Plans

CLIENT

Miss Karen Hammond

SCALE

1: 100

DATE

19/06/2020

DRAWING NO.

1210-01

rev.