



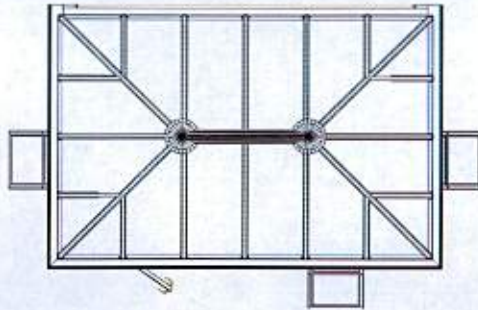


PLAN VIEW Scale 1:100

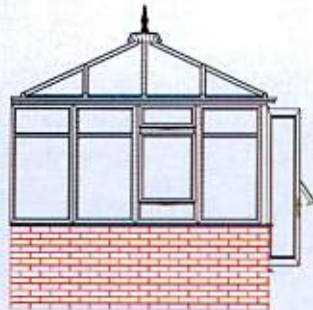

FRONT ELEVATION Scale 1:100



LEFT VIEW Scale 1:100

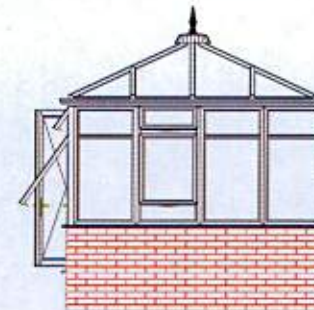

RIGHT VIEW Scale 1:100

Prepared for: Mr & Mrs Marlborough
Reference: V017/275
Date: 15 / 7 / 2017
Designers signature:

O/A width: 5000 mm O/A depth: 3400 mm
Gutter ht: 2200 mm
Roof pitch: 25.0° to 25.3°
Internal volume: 41.119 cu.m
Dwarf wall ht: 600 mm
Floor area: 14.415 sq.m

Britannia Windows
3 Avisford Terrace
Rose Green
Bognor Regis, West Sussex