



Notes:


ROOF - PROPRIETARY PROFILE ROOFING TILE SYSTEM
WALLS - PAINTED TEXTURED RENDER TO MAIN WALLS WITH FACE BRICK PLINTH
WINDOWS / DOORS - WHITE FRAMED UPVC DOUBLE GLAZED UNITS

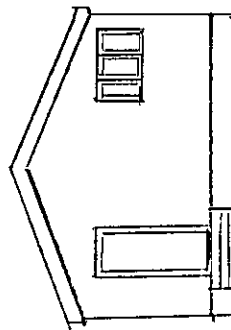

SIDE ELEVATION

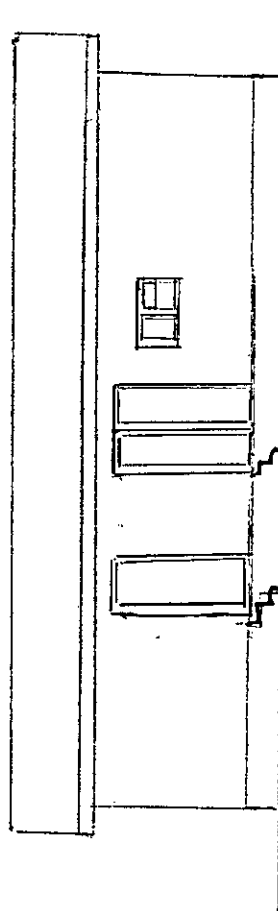

REAR ELEVATION

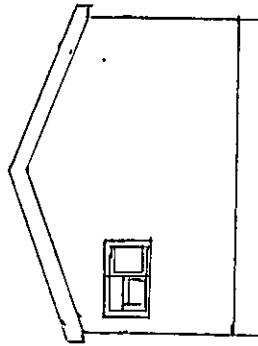

SIDE ELEVATION

EXISTING ELEVATIONS

