



NOTES:

ROOF - PROPRIETARY GLAZED ROOFING UNITS
 WALLS - FACE BRICK FINISH TO MATCH EXISTING
 WINDOWS/DOORS - WHITE FRAMED UPVC DOUBLE GLAZED UNITS


PROPOSED ELEVATIONS

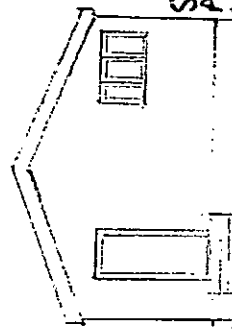

FRONT ELEVATION

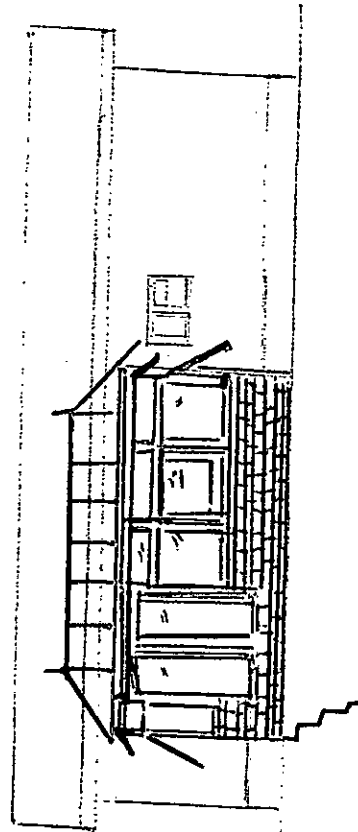

REAR ELEVATION

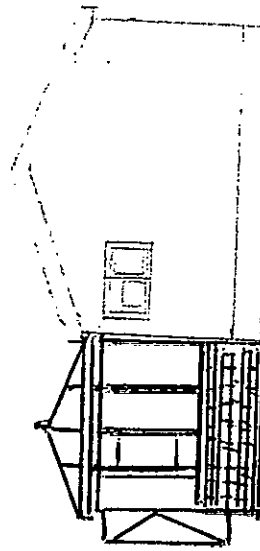

SIDE ELEVATION

