



EXTERNAL FINISHES KEY

BRICK - WIENERBERGER CALDERA RED MULTI WITH WIENERBERGER CHARTHAM RED MULTI AS FEATURE

CLADDING - CEDRAL LAF HORIZONTAL C01 WHITE - GRAINED FINISH

CLADDING - CEDRAL LAF HORIZONTAL C18 SLATE GREY - GRAINED FINISH

FLINT BLOCK - APEX KNAPPED FLINT

TILE HANGING - RUSSELL PLAIN COTTAGE RED

RE-CONSTITUTED STONE CILLS

CHIMNEY LOCATIONS (x15)

ORIEL BAY WINDOWS

RUSSELL HIGHLAND - COTTAGE RED


RUSSELL HIGHLAND - PEAT BROWN

RUSSELL HIGHLAND - SLATE GREY

NOTES

ALL RAIN WATER PIPES TO BE BLACK UPVC. PROJECTED BRICKWORK 33PM

FRONT DOORS - BLACK
COMMUNAL DOORS - BLACK
REAR PATIO DOORS - WHITE
GARAGE DOORS - BLACK
GAS BOXES - BROWN
ELECTRIC BOXES - WHITE
LETTER BOXES - BLACK
WINDOWS - WHITE
GPR DORMERS
GPR CANNERS
GPR CHIMNEYS WITH BRICK SLIPS

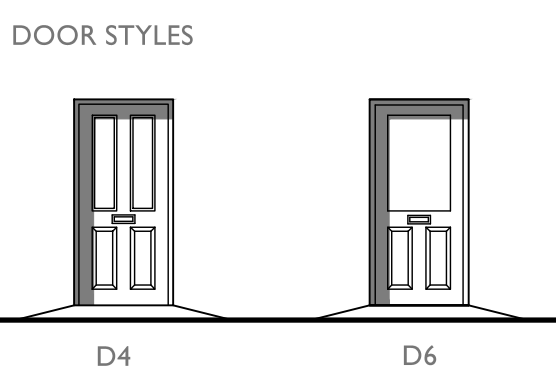

Scale @ 1:500 = 1:1

0 10 20 30 40 50 60 70 80 90 100

Scale 1:500

100000

100000

Rev

Date

Drawn

Checked

A

05.04.22

BL

BB

B

11.04.22

BL

BB

Drawn by

CEL

Checked by

BB

Drawn

NOVEMBER 2021

Drawn by

CEL

Checked by

BB

Project

LAND NORTH OF SEFER ROAD

Title

DETAILED EXTERNAL FINISHES PLAN

Client

Taylor Wimpey

Cooper & Co

Cooper & Co

