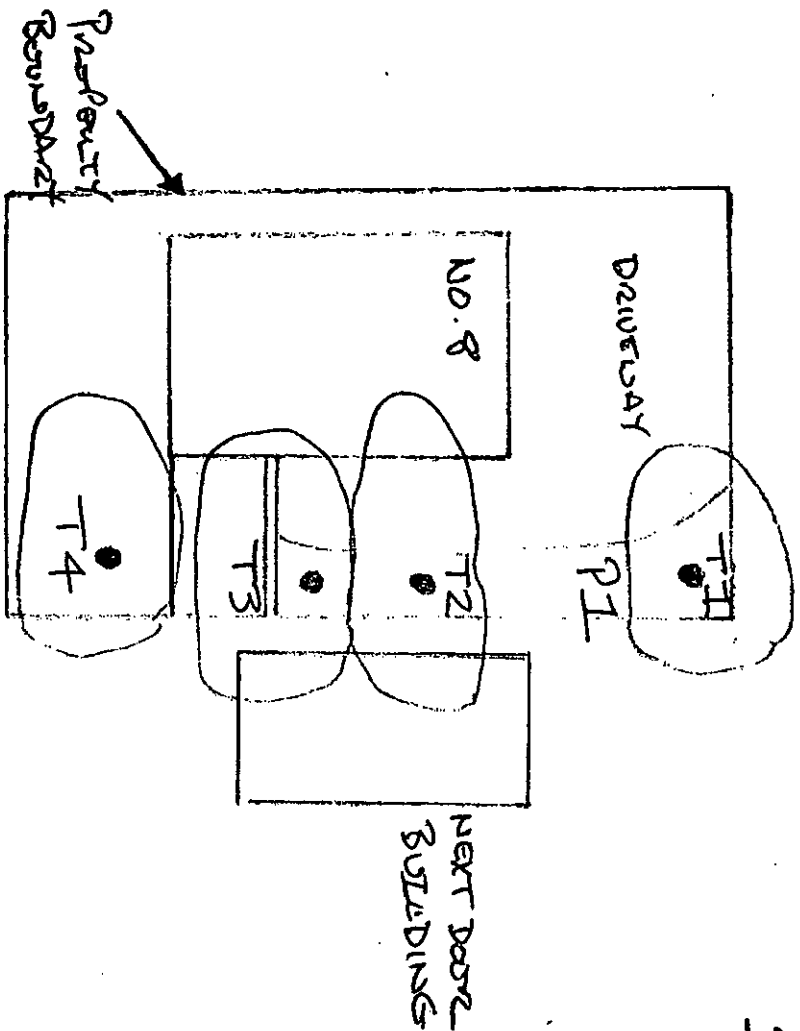


[illegible]

TI REMOVE TUBE COMPLETE TO GROUND LEVEL

T2, T3, T4 DEADWOOD AND REMOVE
CONES FIRST OVER THE
BUILDINGS TO REDUCE
DAMAGE POTENTIAL.

P1
PLANT SUITABLE BROADLEAF
AS REPLACEMENT. SPECIES
EITHER ENGLISH OAK, FIELD MAPLE
OR BIRD CHERRY.