




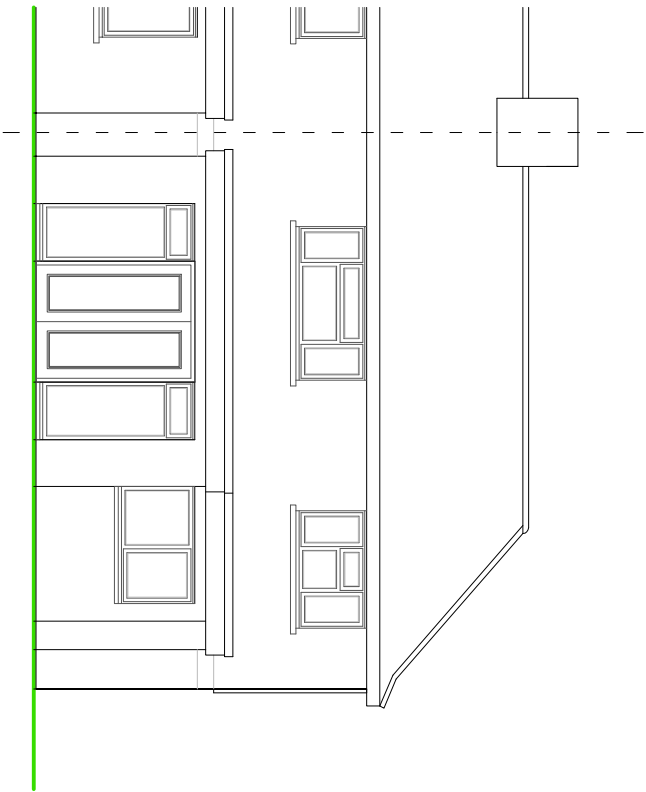

REAR ELEVATION

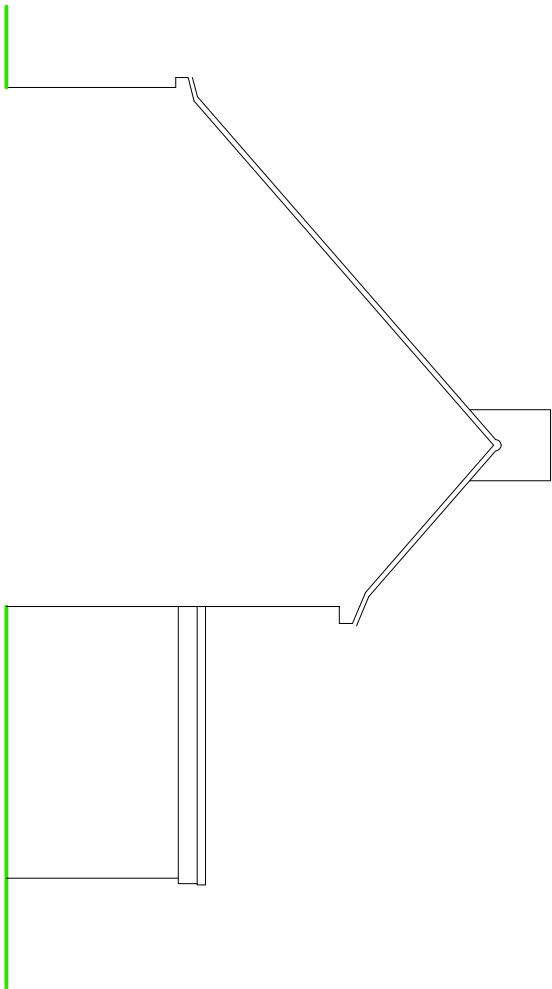

SIDE ELEVATION

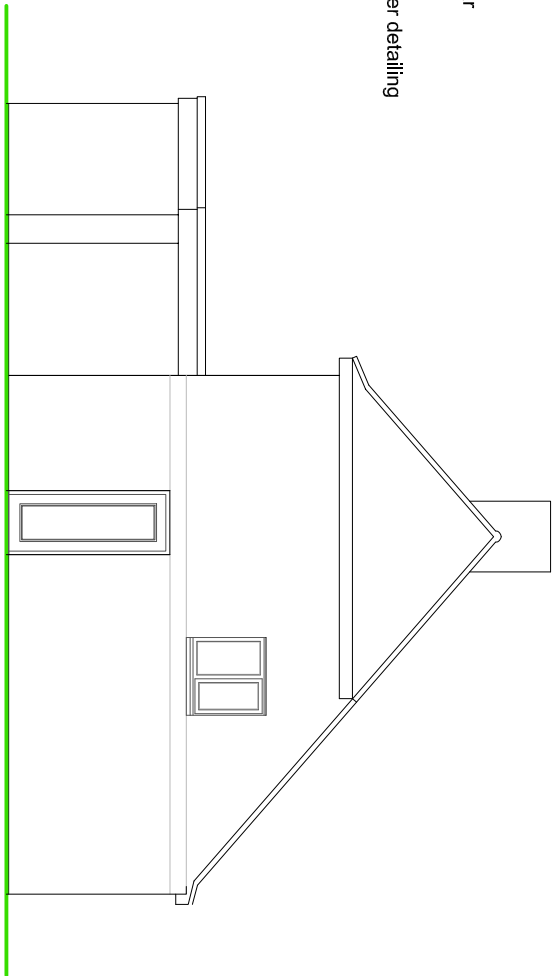


SIDE ELEVATION

NOTES

ROOF - Plain concrete tiles to pitched roof and felted flat roof to rear extension.

WALLS - Face brick detail to external walls with some painted render detailing to the rear.

WINDOWS/DOORS - White framed PVC double glazed units.

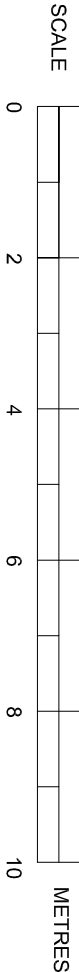

EXISTING ELEVATIONS

SUSSEX BUILDING CONSULTANCY LIMITED

86 PAGHAM ROAD, PAGHAM,
BOGNOR REGIS, WEST SUSSEX.

SCALE - 1/100 REV - A DATE - 04/02/2020



LABC
PATTINET
3 NORTHGATE ROAD
BOGNOR REGIS
PO21 3LZ
TEL - (01243) 861379