



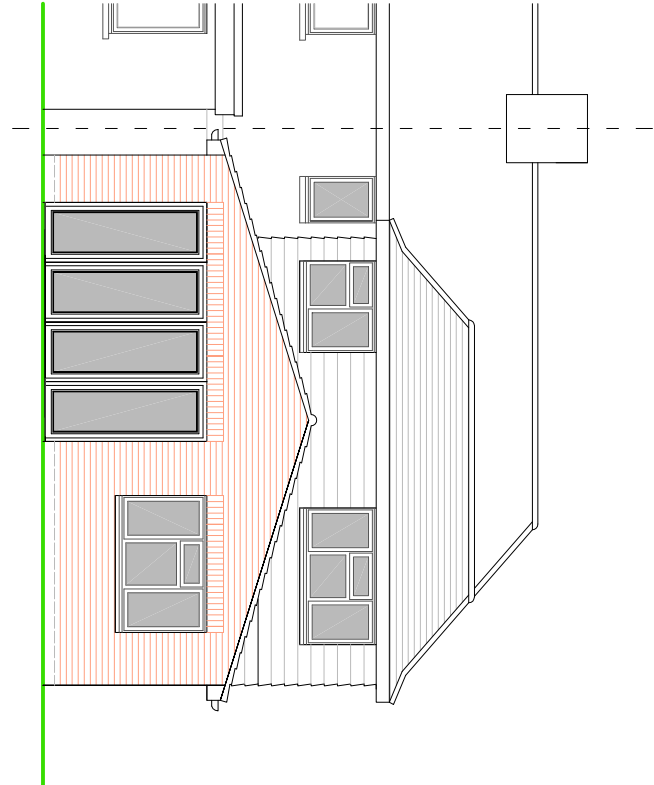


REAR ELEVATION


- NOTES
- ROOF - Plain concrete tiles to main pitched roof concrete interlocking tiles to low pitched roof with GRP flat roof to crowned part.
- WALLS - Face brick detail to external walls with light coloured horizontal cladding to first floor walls.
- WINDOWS/DOORS - White framed PVC or powder coated aluminium framed double glazed units.

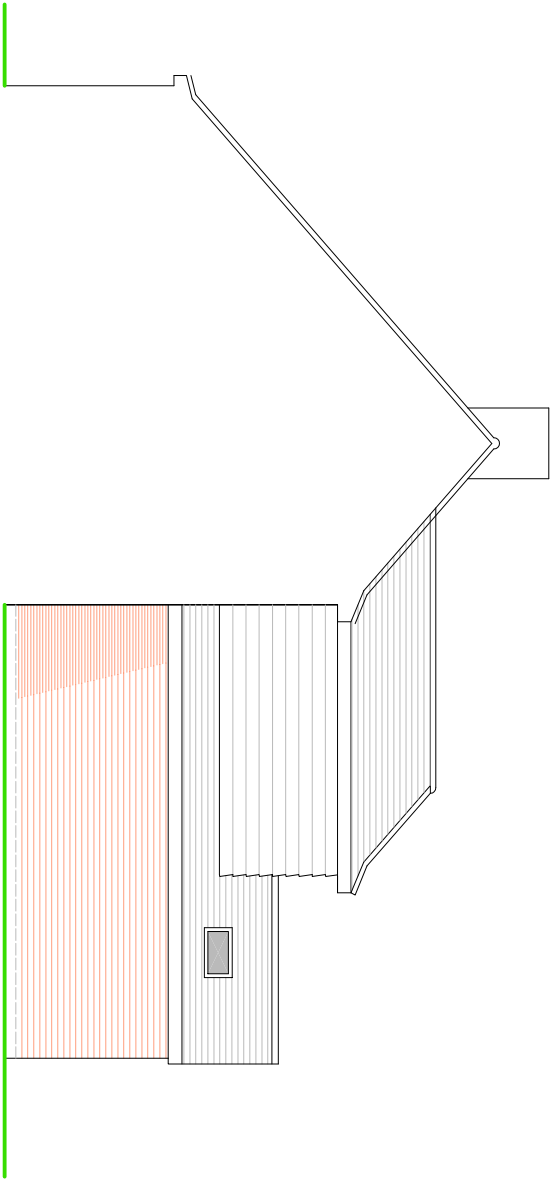

SIDE ELEVATION

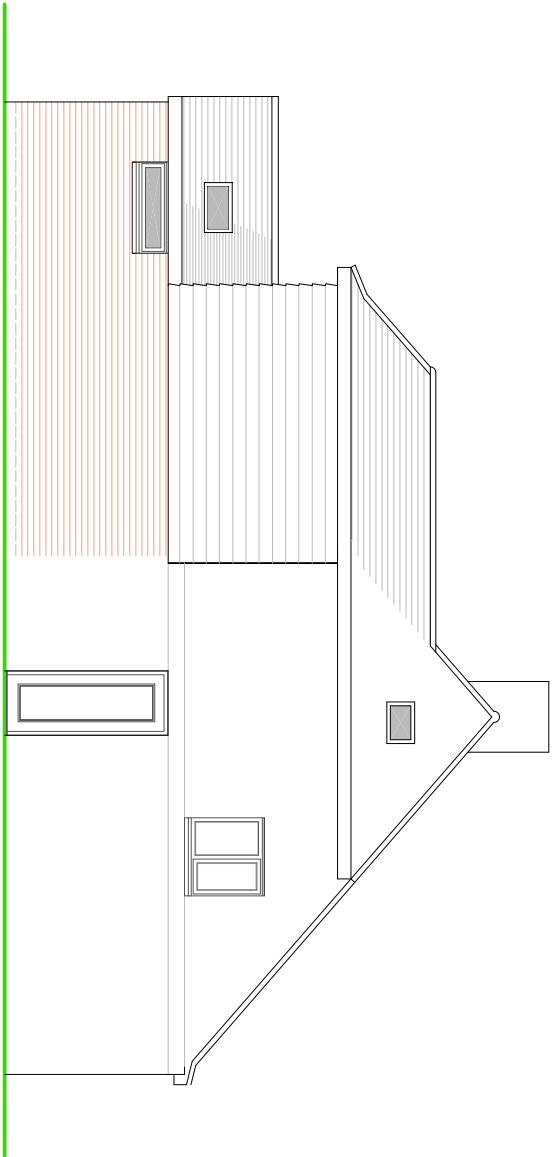

SIDE ELEVATION

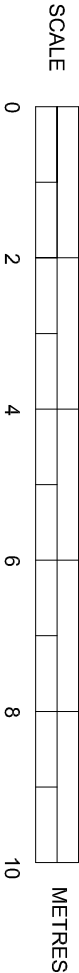

PROPOSED ELEVATIONS

SUSSEX BUILDING CONSULTANCY LIMITED

86 PAGHAM ROAD, PAGHAM,
BOGNOR REGIS, WEST SUSSEX.

SCALE - 1/100 REV - B DATE - 27/04/2021



partner
LABC
3 NORTHCOTE ROAD
BOGNOR REGIS
PO21 3LZ
TEL - (01243) 881379

ARUN DISTRICT COUNCIL

P/75/21/HH