


NOTES:
Dimensions to be checked on site before commencing work.
any discrepancies shall be reported to Curtis Leeves Technical Ltd. immediately.
Do not scale from these drawings except for planning purposes.
Use figured dimensions only.
Where applicable this drawing is to be read in conjunction with other consultants' drawings.
This drawing is the copyright of Curtis Leeves Technical Ltd.
and may not be copied, altered or reproduced in any way, or passed to a third party, without written authority.

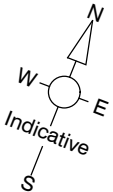

Proposed Buildings

Existing Buildings

Proposed/Modified Roads/Yard

Existing Roads/Yard

Proposed 'gravel' parking area

Existing 'gravel' parking area

Pedestrian circulation routes

Main vehicle circulation routes

Physical Scale 1:1250
0 25m 50m

12 rev	Planning description	07.07.16 date
status		
PLANNING		



CURTIS LEEVES TECHNICAL LTD
01243 378070 | mail@cltechnical.co.uk

client			
BARFOOTS OF BOTLEY			
project			
Proposed Production Facility Sefter Farm Pagham			
title			
Proposed Site Plan			
date	scale @ A3	drawn	chkd
March 2016	1:1250	GBC	MRL
project no.	drawing no.	rev	
1603	P102	12	

