


© Douglas Briggs Partnership
This design and copyright remains the property of Douglas Briggs Partnership LLP unless expressly released in writing by Douglas Briggs Partnership LLP

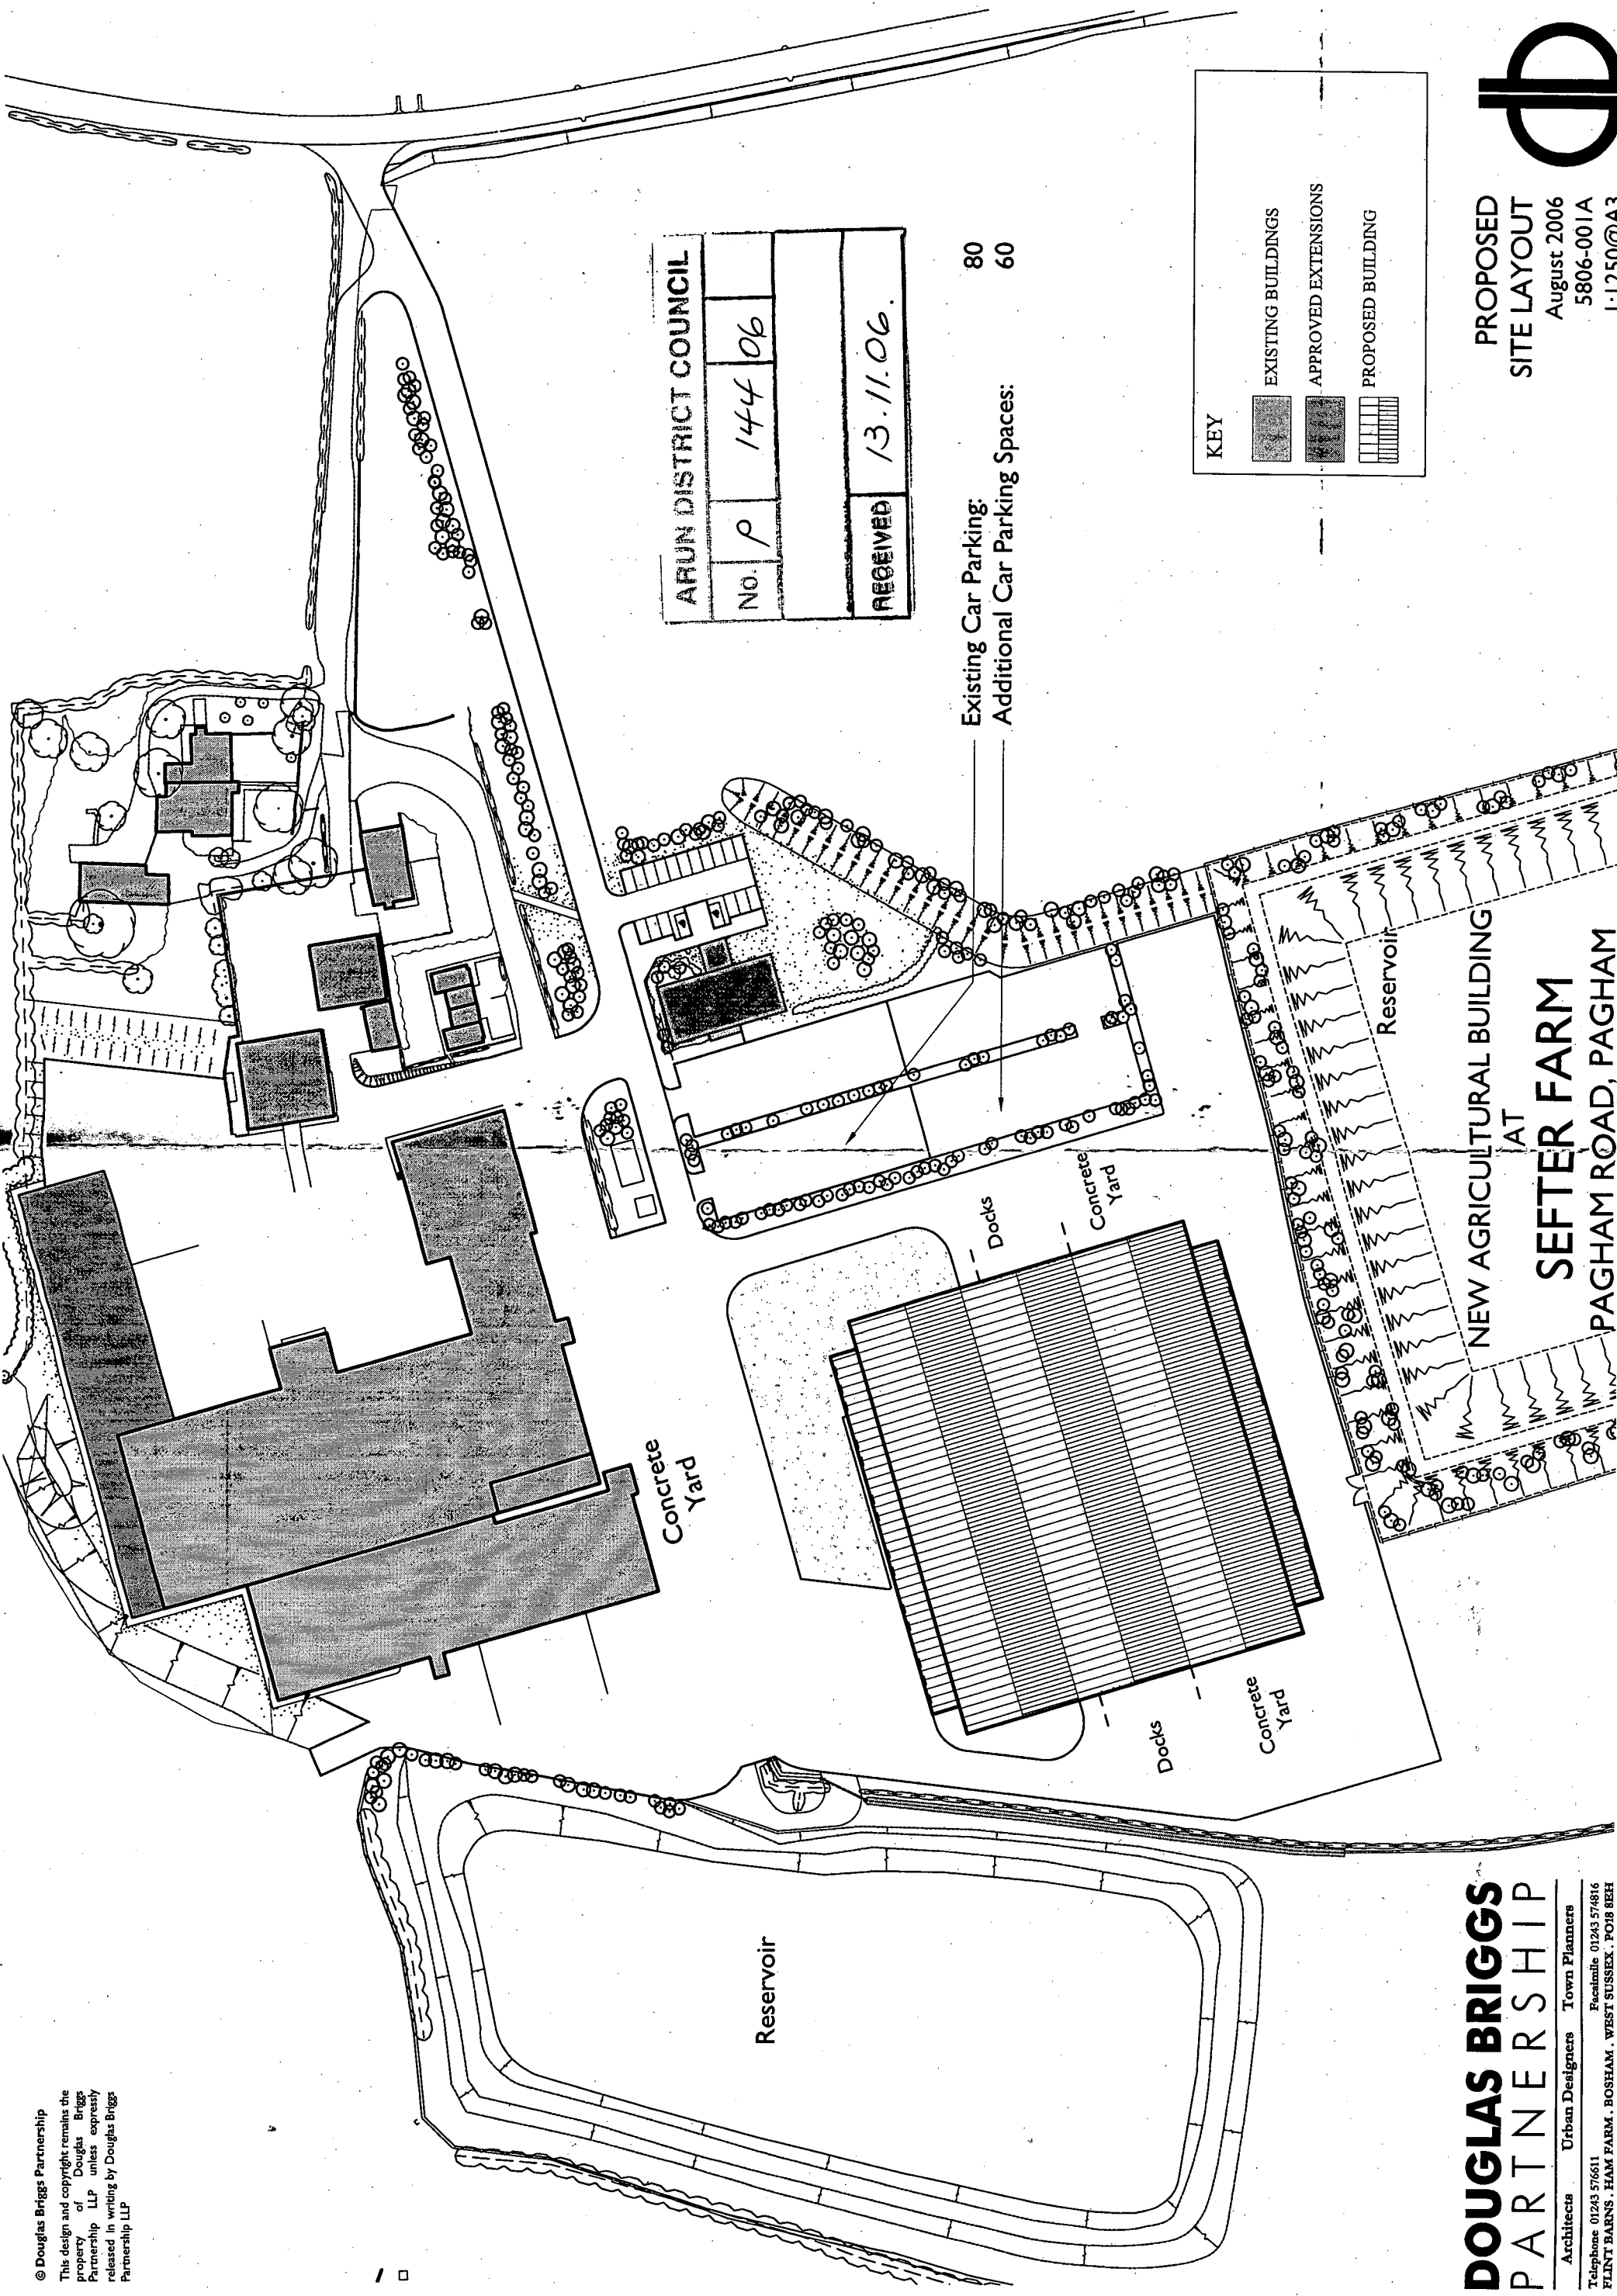

DOUGLAS BRIGGS PARTNERSHIP
Architects Urban Designers Town Planners
Telephone 01243 576611 Facsimile 01243 574816
FLINT BARN, HAM FARM, BOSHAM, WEST SUSSEX, PO18 8EH

PROPOSED SITE LAYOUT
August 2006
5806-001A
1:1250@A3