

Planning and Development Services
Arun District Council
Arun Civic Centre
Maltravers Road
Littlehampton
West Sussex
BN17 5LF

Developer Services
Southern Water
Sparrowgrove House
Sparrowgrove
Otterbourne
Hampshire
SO21 2SW

Tel: 0330 303 0119
Email: developerservices@southernwater.co.uk

Your Ref
P/76/16/PL
Our Ref
PLAN-014786
Date
18/08/2016

Dear Sirs,


Proposal: Construction of a building for the packaging, preparation & distribution of fresh foods with ancillary accommodation associated with the existing horticultural business, revisions to internal access road, car parking & hardstanding areas & landscaping & provision of a wetland. This application affects the setting of Listed Buildings.

Site: Sefter Farm, Pagham Road, Pagham, PO21 3PX.
P/76/16/PL

Thank you for your letter of 15/07/2016.

The results of an initial desk top study indicates that Southern Water currently cannot accommodate the needs of this application without the development providing additional local infrastructure. The proposed development would increase flows into the wastewater sewerage system and as a result increase the risk of flooding in and around the existing area, contrary to paragraph 109 of the National Planning Policy Framework.

Should the Local Planning Authority be minded to approve the application, Southern Water would like the following condition to be attached to any permission. "Development shall not commence until a drainage strategy detailing the proposed means of foul disposal and a implementation timetable, has been submitted to and approved in writing by, the local planning authority in consultation with the sewerage undertaker. The development shall be carried out in accordance with the approved scheme and timetable."

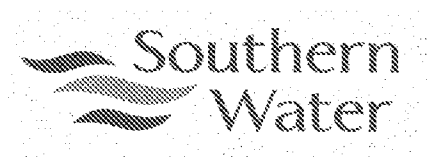

We suggest the following informative: 'The applicant/developer should enter into a formal agreement with Southern Water to provide the necessary sewerage infrastructure required to service this development. The applicant/developer should contact Southern Water, Sparrowgrove House, Sparrowgrove, Otterbourne, Hampshire SO21 2SW (Tel: 0330 303 0119) or www.southernwater.co.uk' in order to progress the required infrastructure.

Alternatively;

The applicant will be required to provide to Southern Water with evidence confirming the proposed peak flows in to the foul public sewer with evidence (via existing foul private drainage and private pumping station) will be no greater than the existing flows received by the foul network.

The application details for this development indicate that the proposed means of surface water drainage for the site is via a watercourse. The Council's technical staff and the relevant authority for land drainage consent should comment on the adequacy of the proposals to discharge surface water to the local watercourse.

The applicant should be advised that a wastewater grease trap should be provided on the kitchen waste pipe or drain installed and maintained by the owner or operator of the premises.

Land uses such as general hardstanding that may be subject to oil/petrol spillages should be drained by means of oil trap gullies or petrol/oil interceptors.

Due to the vibration, noise and potential odour generated by sewage pumping stations, no habitable rooms should be located closer than 15 metres to the boundary of a proposed pumping station site.

We request that should this application receive planning approval, the following condition is attached to the consent: "Construction of the development shall not commence until details of the proposed means of foul and surface water sewerage disposal have been submitted to, and approved in writing by, the Local Planning Authority in consultation with Southern Water."

The application proposes development that may produce a trade effluent. No trade effluent can be discharged either directly or indirectly to any public sewer without the formal consent of Southern Water. The applicant is advised to discuss the matter further with Southern Water's Trade Effluent Inspectors. Please see <https://www.southernwater.co.uk/BusinessCustomers/wasteServices/tradeEffluent/> for further information.


Land uses such as general hardstanding that may be subject to oil/petrol spillages should be drained by means of oil trap gullies or petrol/oil interceptors.



Due to changes in legislation that came in to force on 1st October 2011 regarding the future ownership of sewers it is possible that a sewer now deemed to be public could be crossing the above property. Therefore, should any sewer be found during construction works, an investigation of the sewer will be required to ascertain its condition, the number of properties served, and potential means of access before any further works commence on site.


The applicant is advised to discuss the matter further with Southern Water, Sparrowgrove House, Sparrowgrove, Otterbourne, Hampshire SO21 2SW (Tel: 0330 303 0119) or www.southernwater.co.uk".

Yours sincerely

 

Developer Services

SOUTHERN WATER

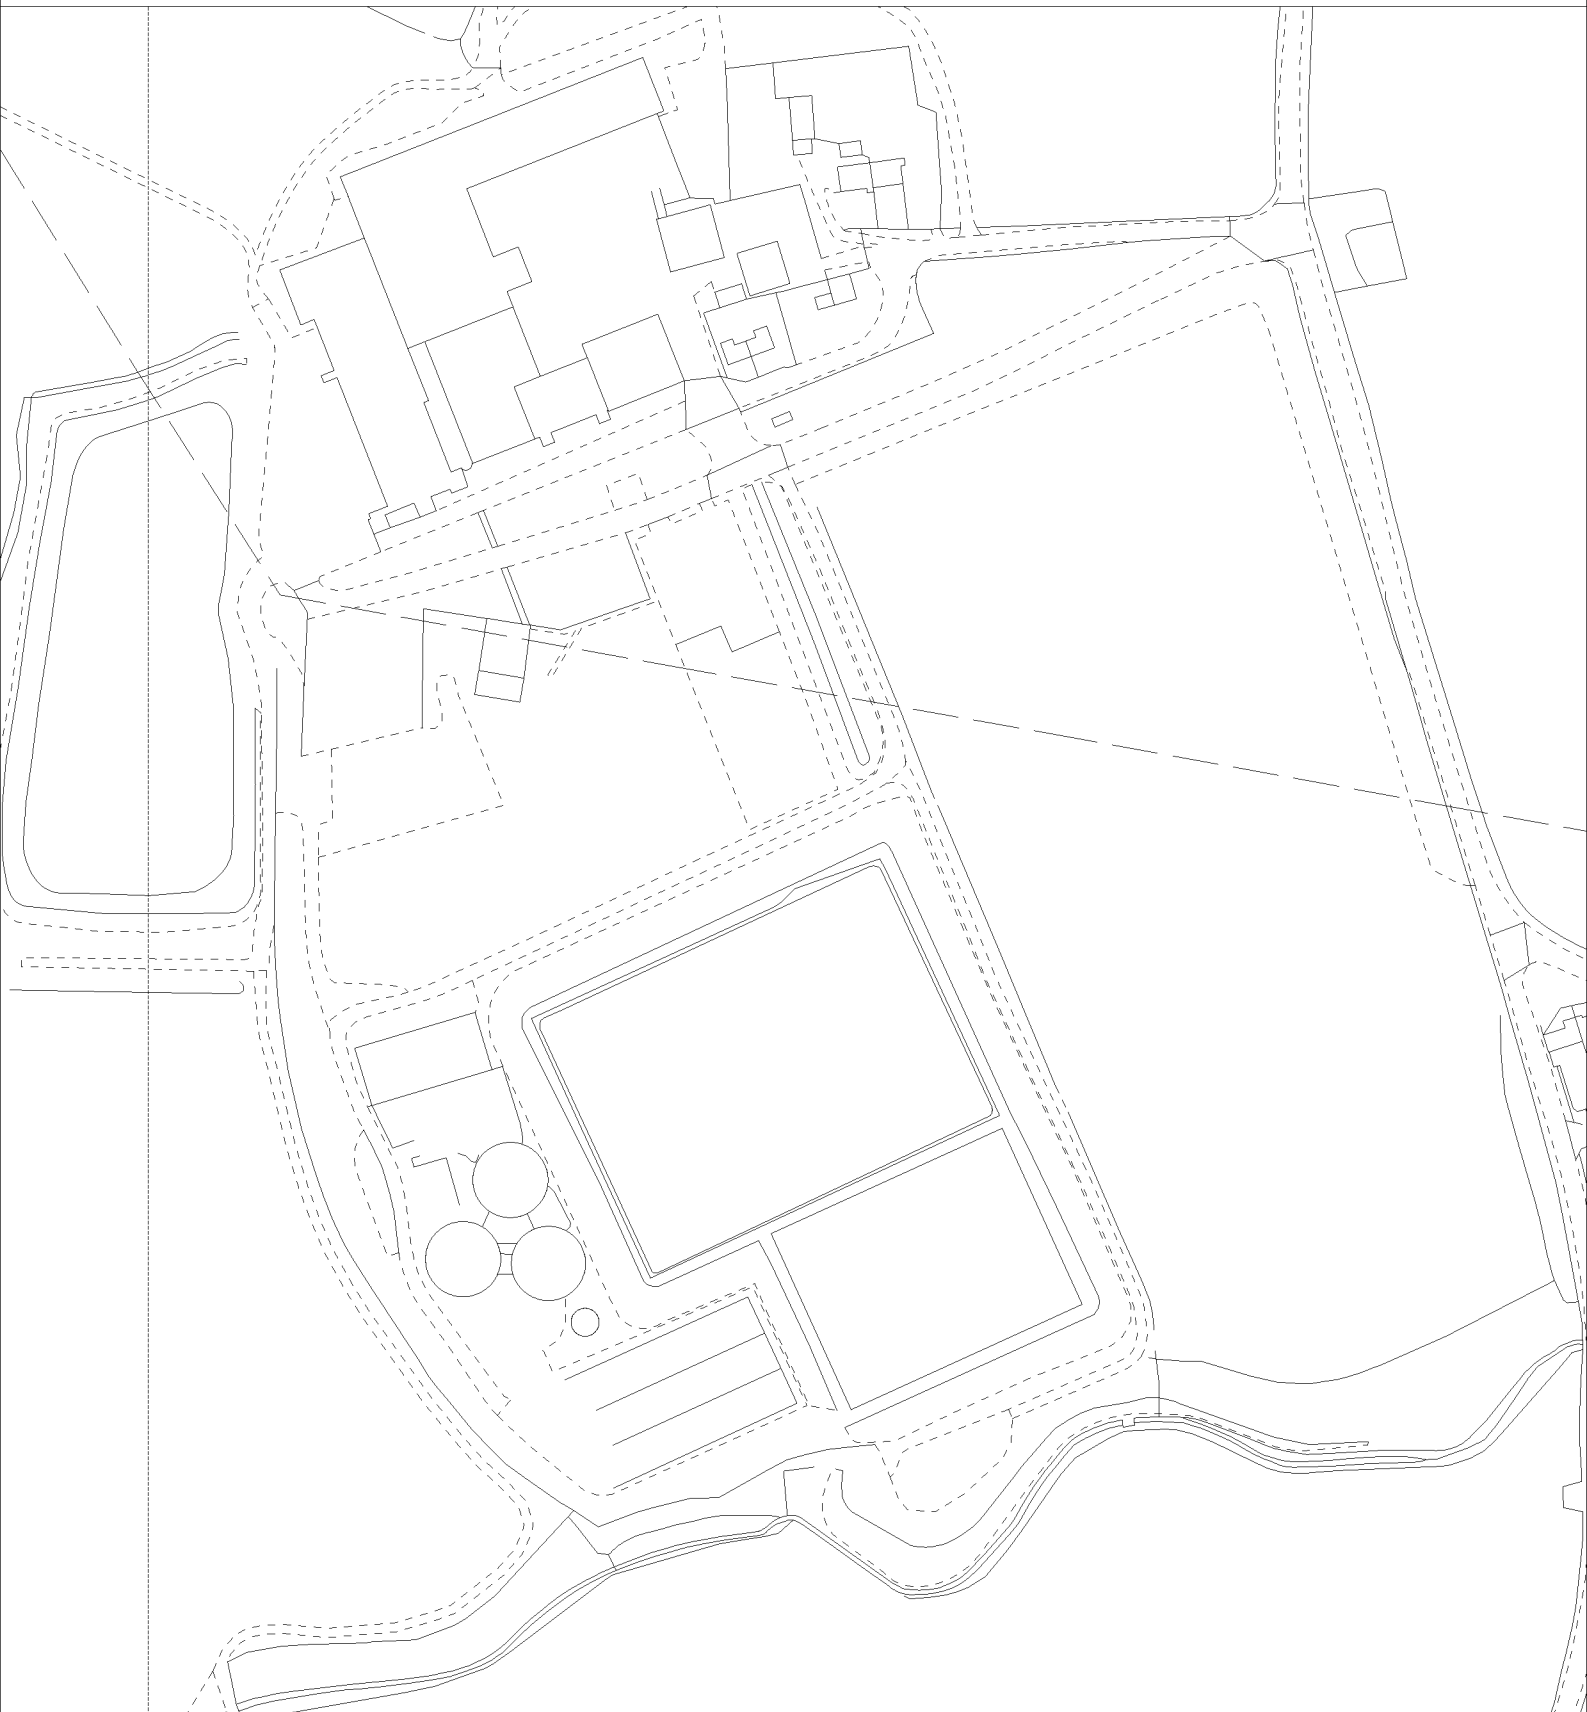

The positions of pipes shown on this plan are believed to be correct, but Southern Water Services Ltd accept no responsibility in the event of inaccuracy. The actual positions should be determined on site.

Based upon Ordnance Survey Digital Data with the permission of the controller of H.M.S.O. Crown Copyright Reserved Licence No. WU 298530

O.S. REF: SZ8999NW

Scale: 1:2500

Screen Print

WARNING: BAC pipes are constructed of Bonded Asbestos Cement

WARNING: Unknown (UNK) materials may include Bonded Asbestos Cement

ARUN DISTRICT COUNCIL P/76/16/PL



Printed By: Ponnannv

Date: 18-7-2016

Southern Water MapGuide Browser

Requested By: