
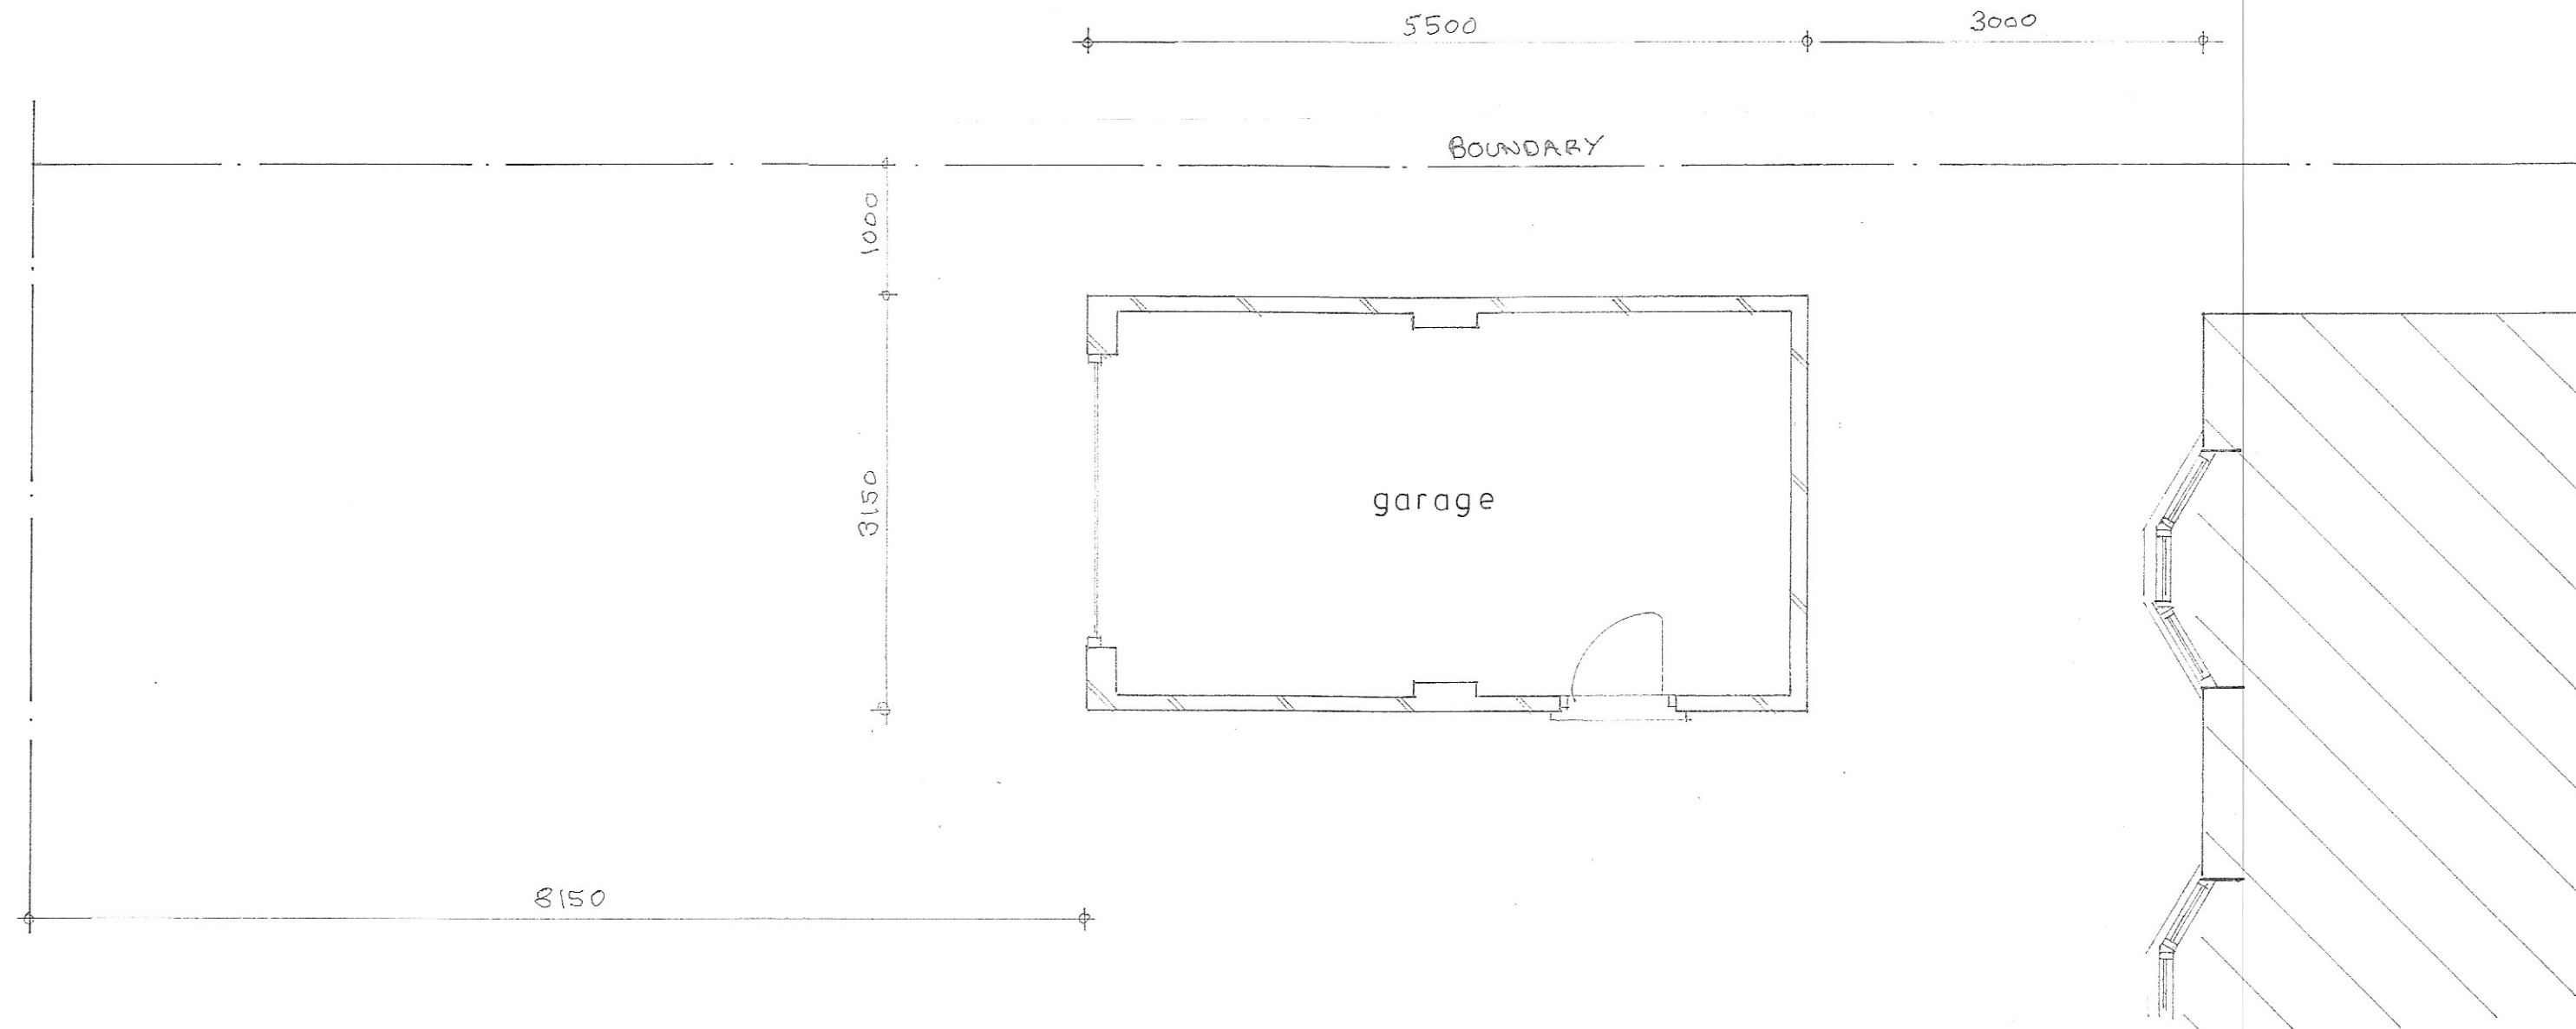
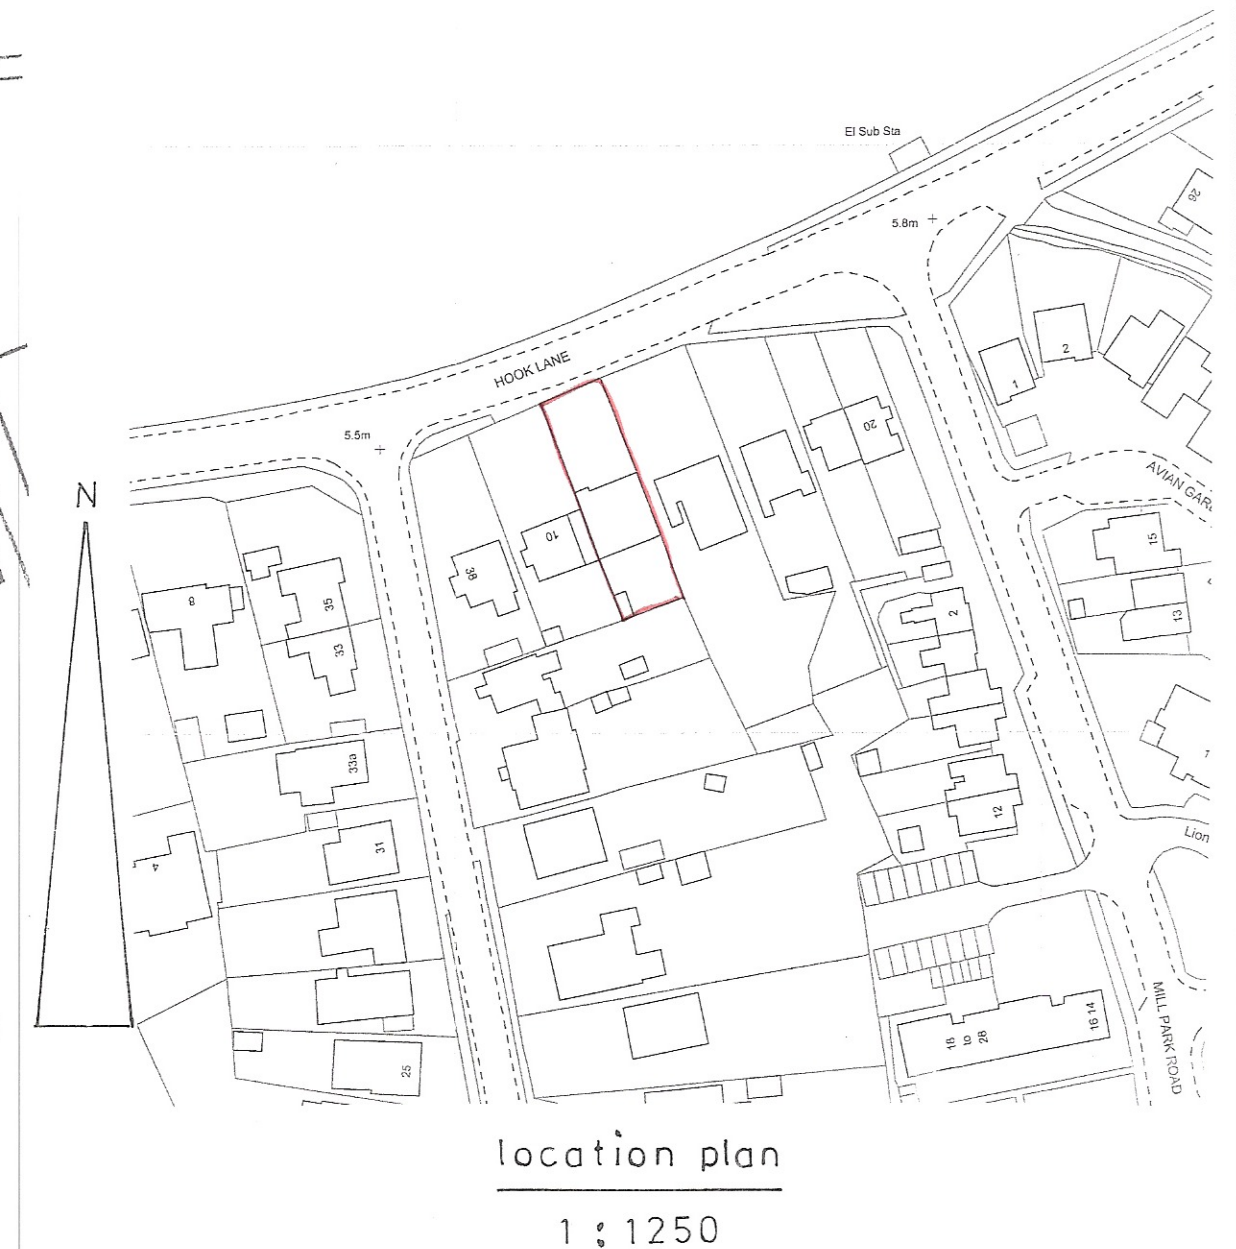
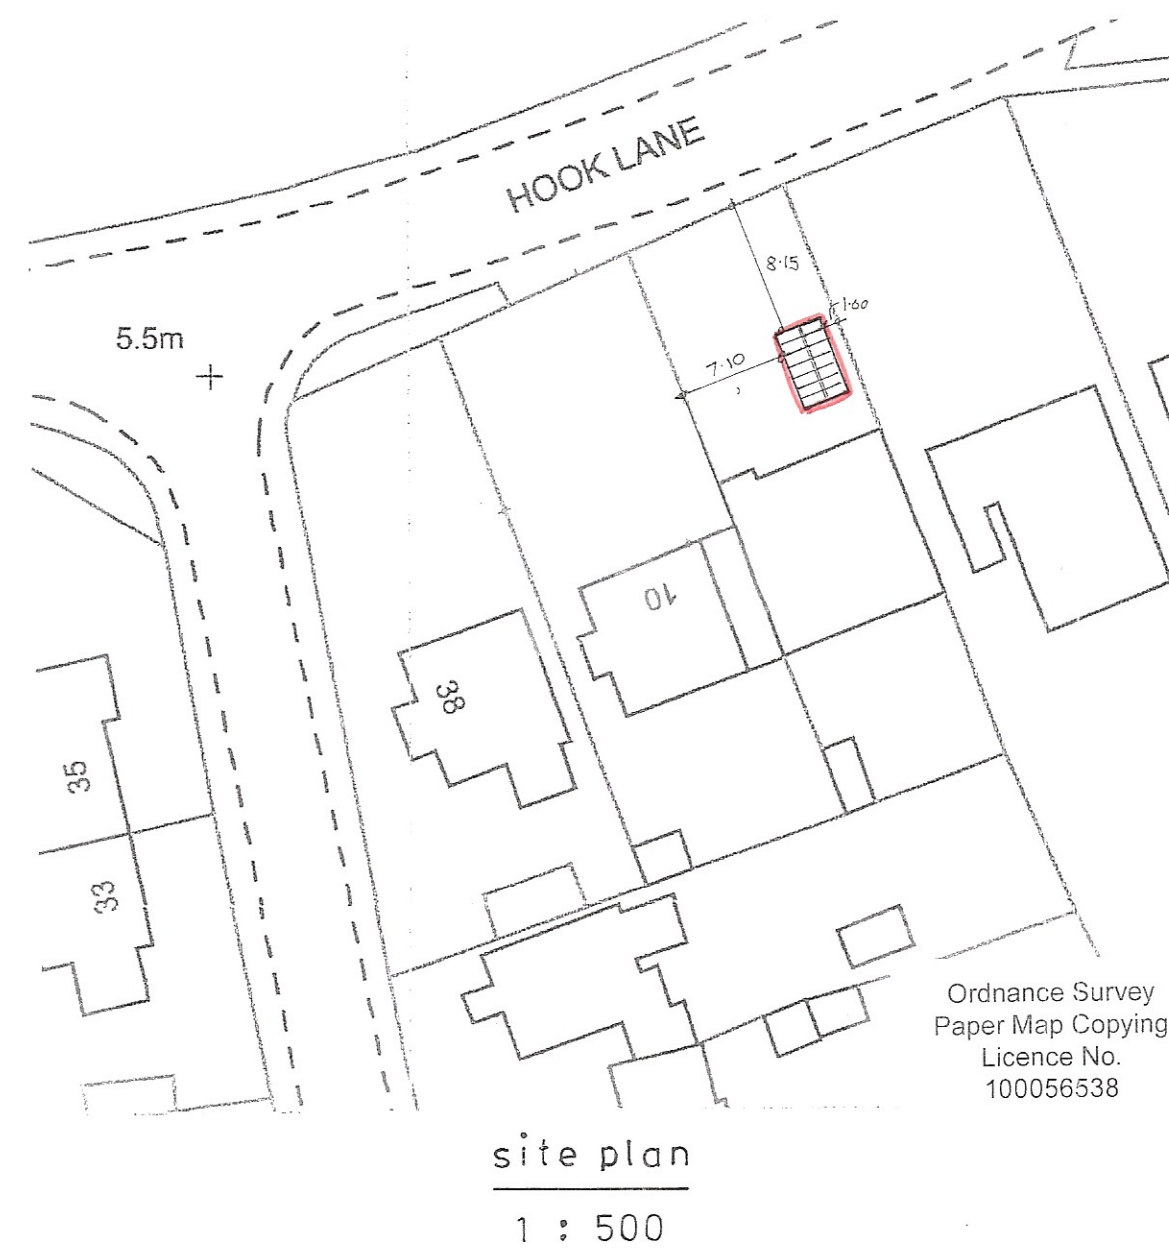


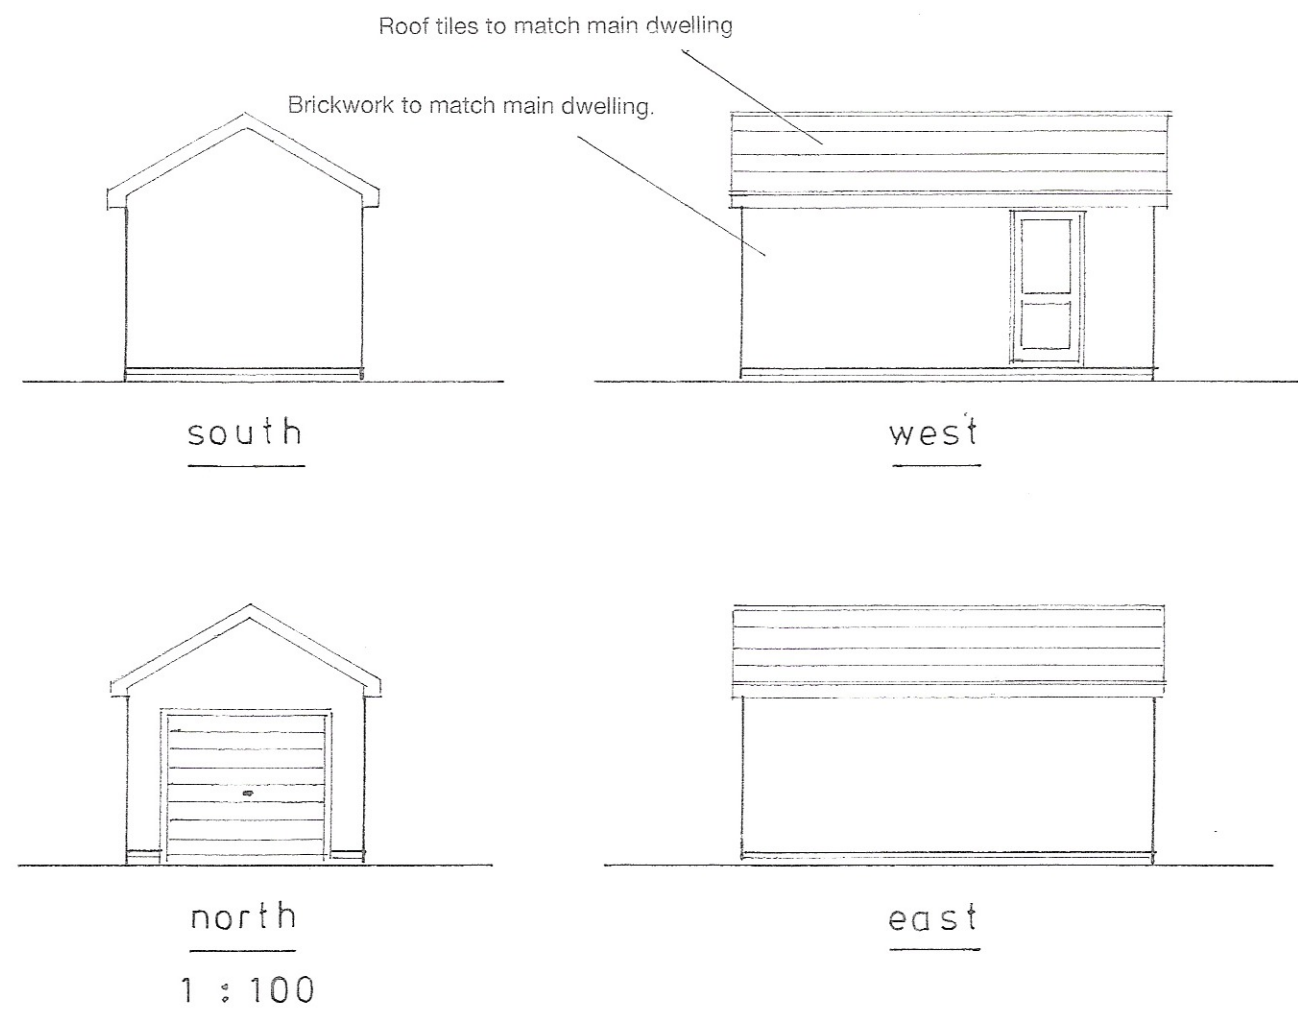

Proposed

PROPOSED DETACHED GARAGE AT 12, HOOK LANE, PAGHAM
FOR MR. D. TERRY.

sheet 1 of 1

Bryan Butcher
Rainbow Cottage
Nyetimber Lane
Bognor Regis PO21 3JX
01243 266871
07973 233442
bryan.butcher@btinternet.com
www.bryanbutcher.com