

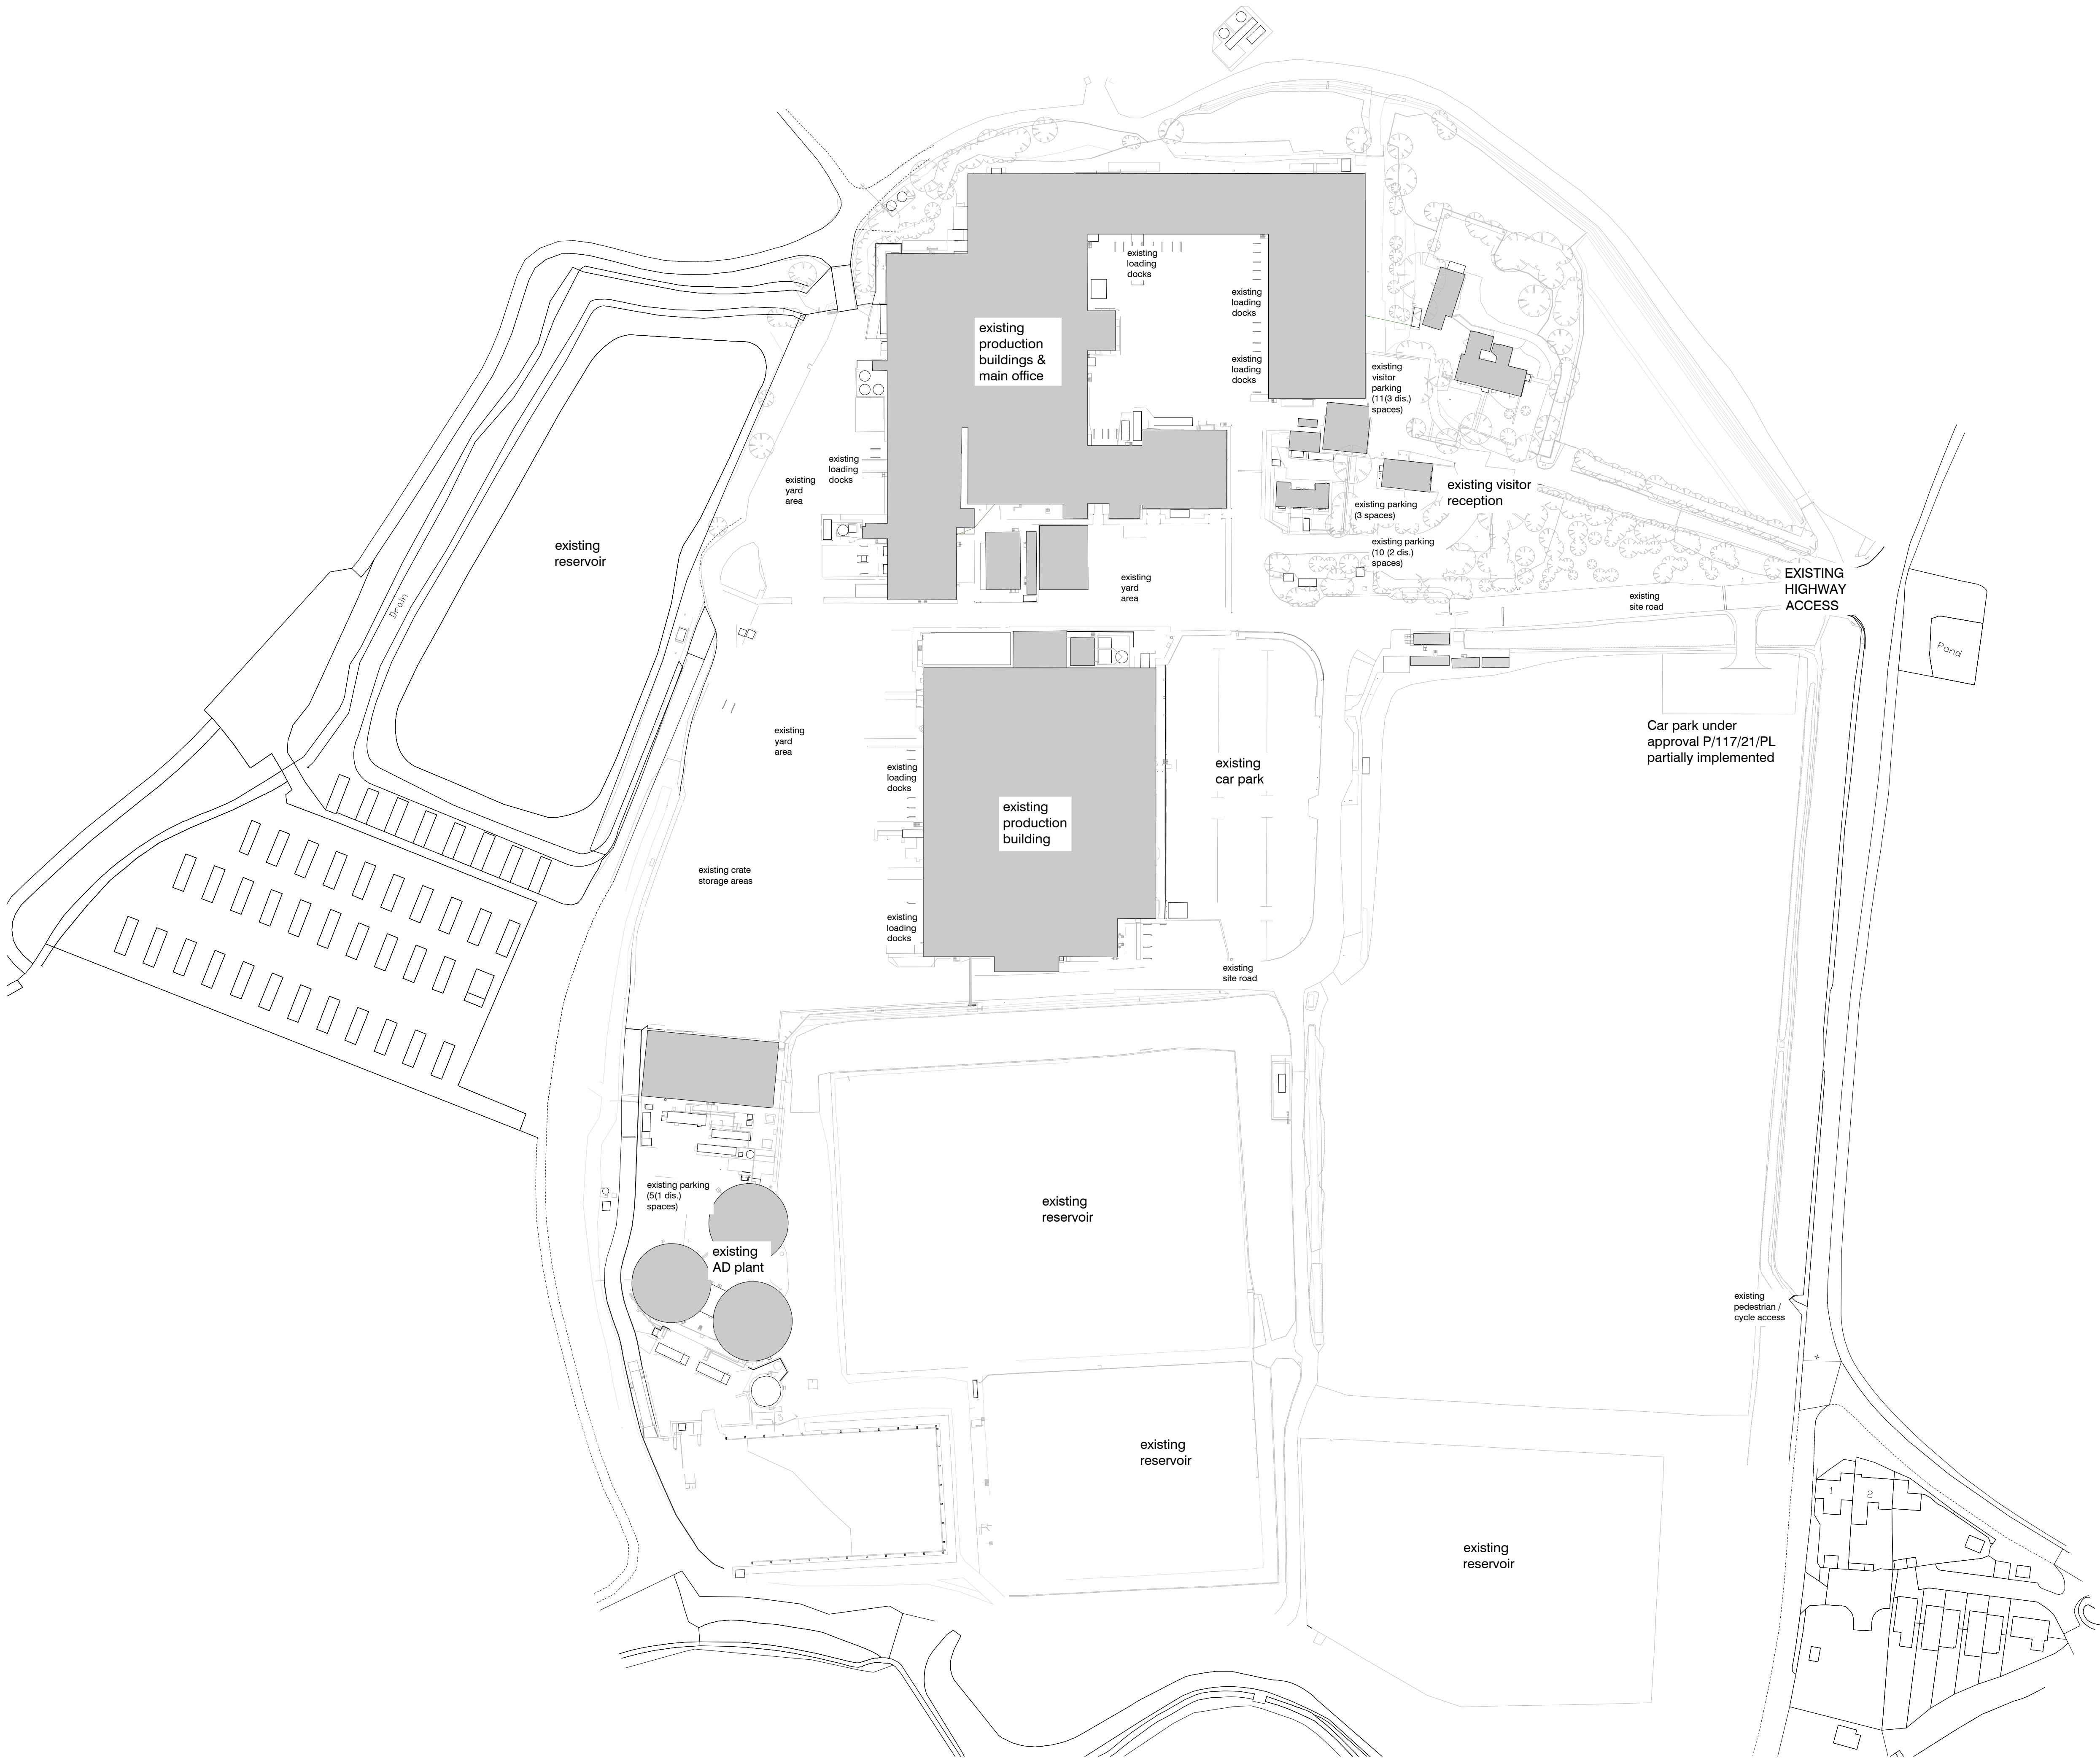


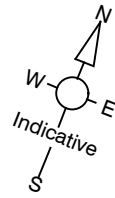

Existing Site Layout Plan

NOTES:
Dimensions to be checked on site before commencing work. any discrepancies shall be reported to Curtis Leves Technical Ltd. immediately.
Do not scale from these drawings except for planning purposes.
Use figured dimensions only.
Where applicable this drawing is to be read in conjunction with other consultants' drawings.
This drawing is the copyright of Curtis Leves Technical Ltd. and may not be copied, altered or reproduced in any way, or passed to a third party, without written authority.

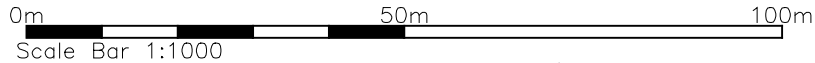

03	Issued for Planning.	14.05.26
02	Issued for Planning.	07.05.26
01	Issued for comment.	12.02.26

rev	description	date
status		
PLANNING		



CURTIS LEVES TECHNICAL LTD
01243 378070 | mail@cltechnical.co.uk

client	BARFOOTS OF BOTLEY		
project	Setter Engineering Building Setter Farm Pagham		
title	Existing Site Layout Plan		
date	scale @ A1	drawn	chkd
Feb 2026	1:1000	JP	GBC
project no.	drawing no.	rev	
2601	P003	03	