



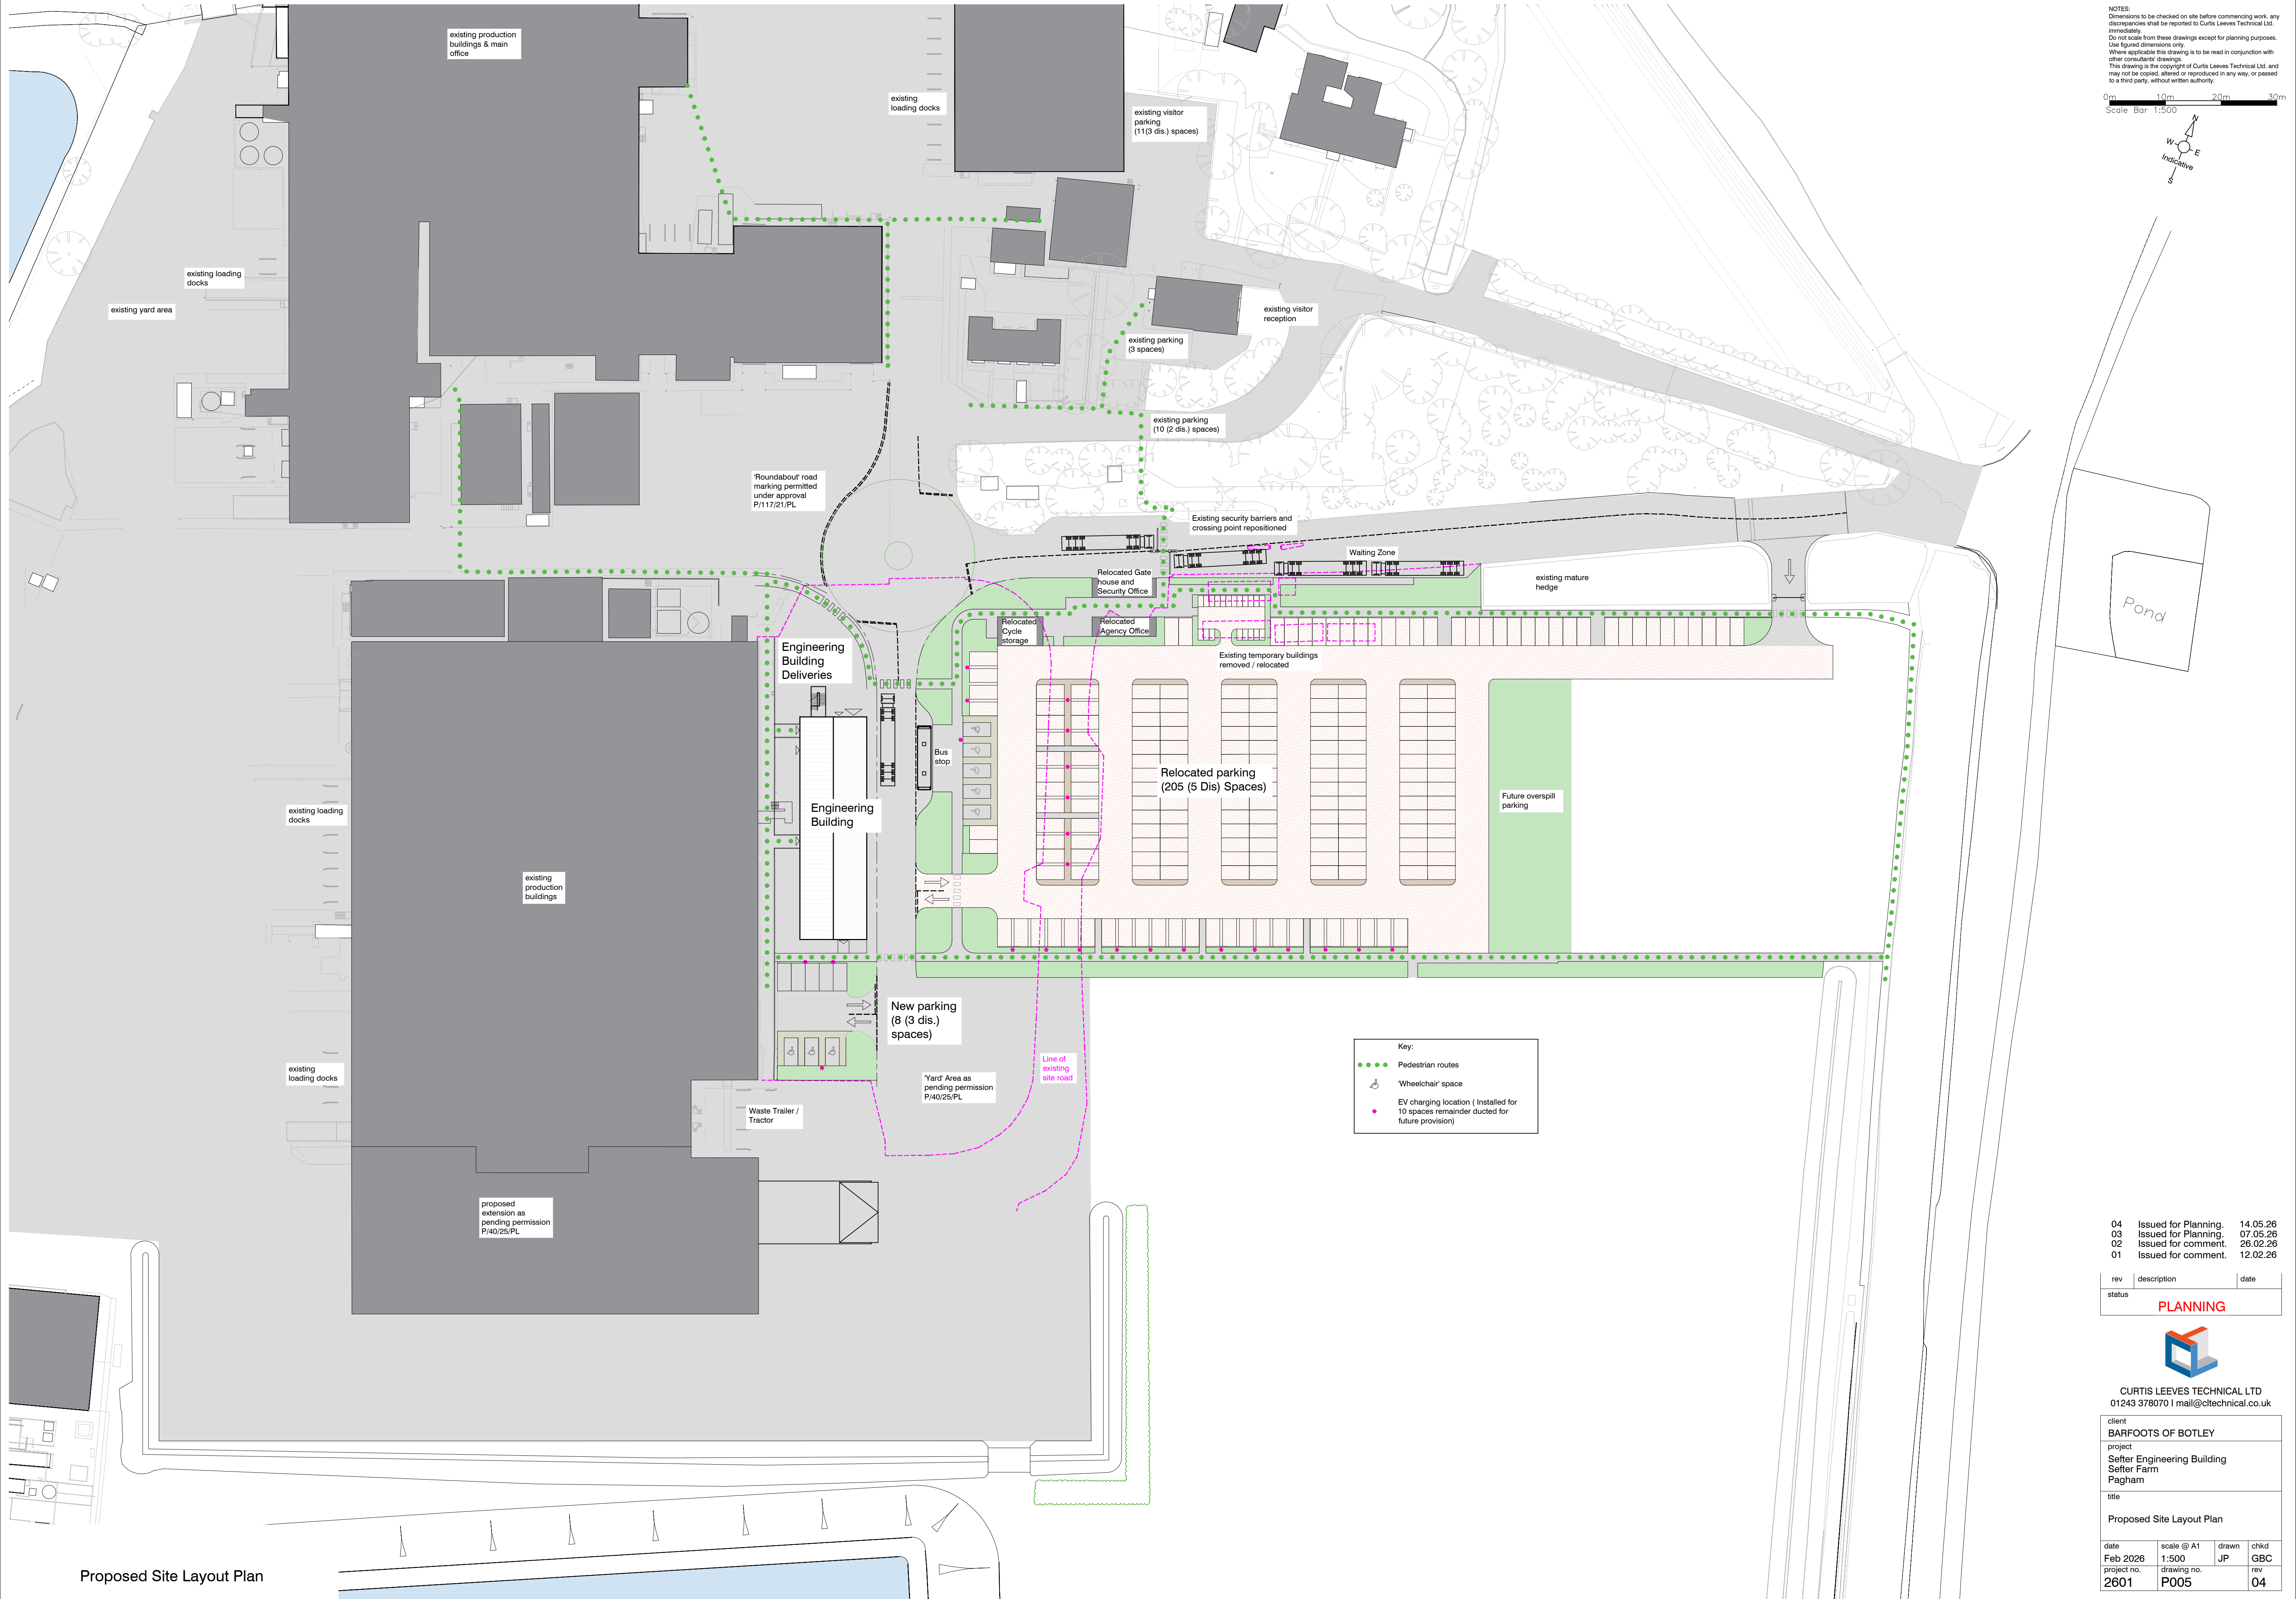

NOTES:
Dimensions to be checked on site before commencing work. any discrepancies shall be reported to Curtis Leves Technical Ltd. immediately.
Do not scale from these drawings except for planning purposes.
Use figured dimensions only.
Where applicable this drawing is to be read in conjunction with other consultants' drawings.
This drawing is the copyright of Curtis Leves Technical Ltd. and may not be copied, altered or reproduced in any way, or passed to a third party, without written authority.

0m 10m 20m 30m
Scale Bar 1:500

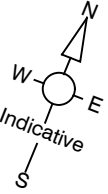

04 Issued for Planning. 14.05.26
03 Issued for Planning. 07.05.26
02 Issued for comment. 26.02.26
01 Issued for comment. 12.02.26

rev	description	date
status		
PLANNING		



CURTIS LEVES TECHNICAL LTD
01243 378070 | mail@ctechnical.co.uk

client
BARFOOTS OF BOTLEY
project
Setter Engineering Building
Setter Farm
Pagham
title

date	scale @ A1	drawn	chkd
Feb 2026	1:500	JP	GBC
project no.	drawing no.	rev	
2601	P005	04	