
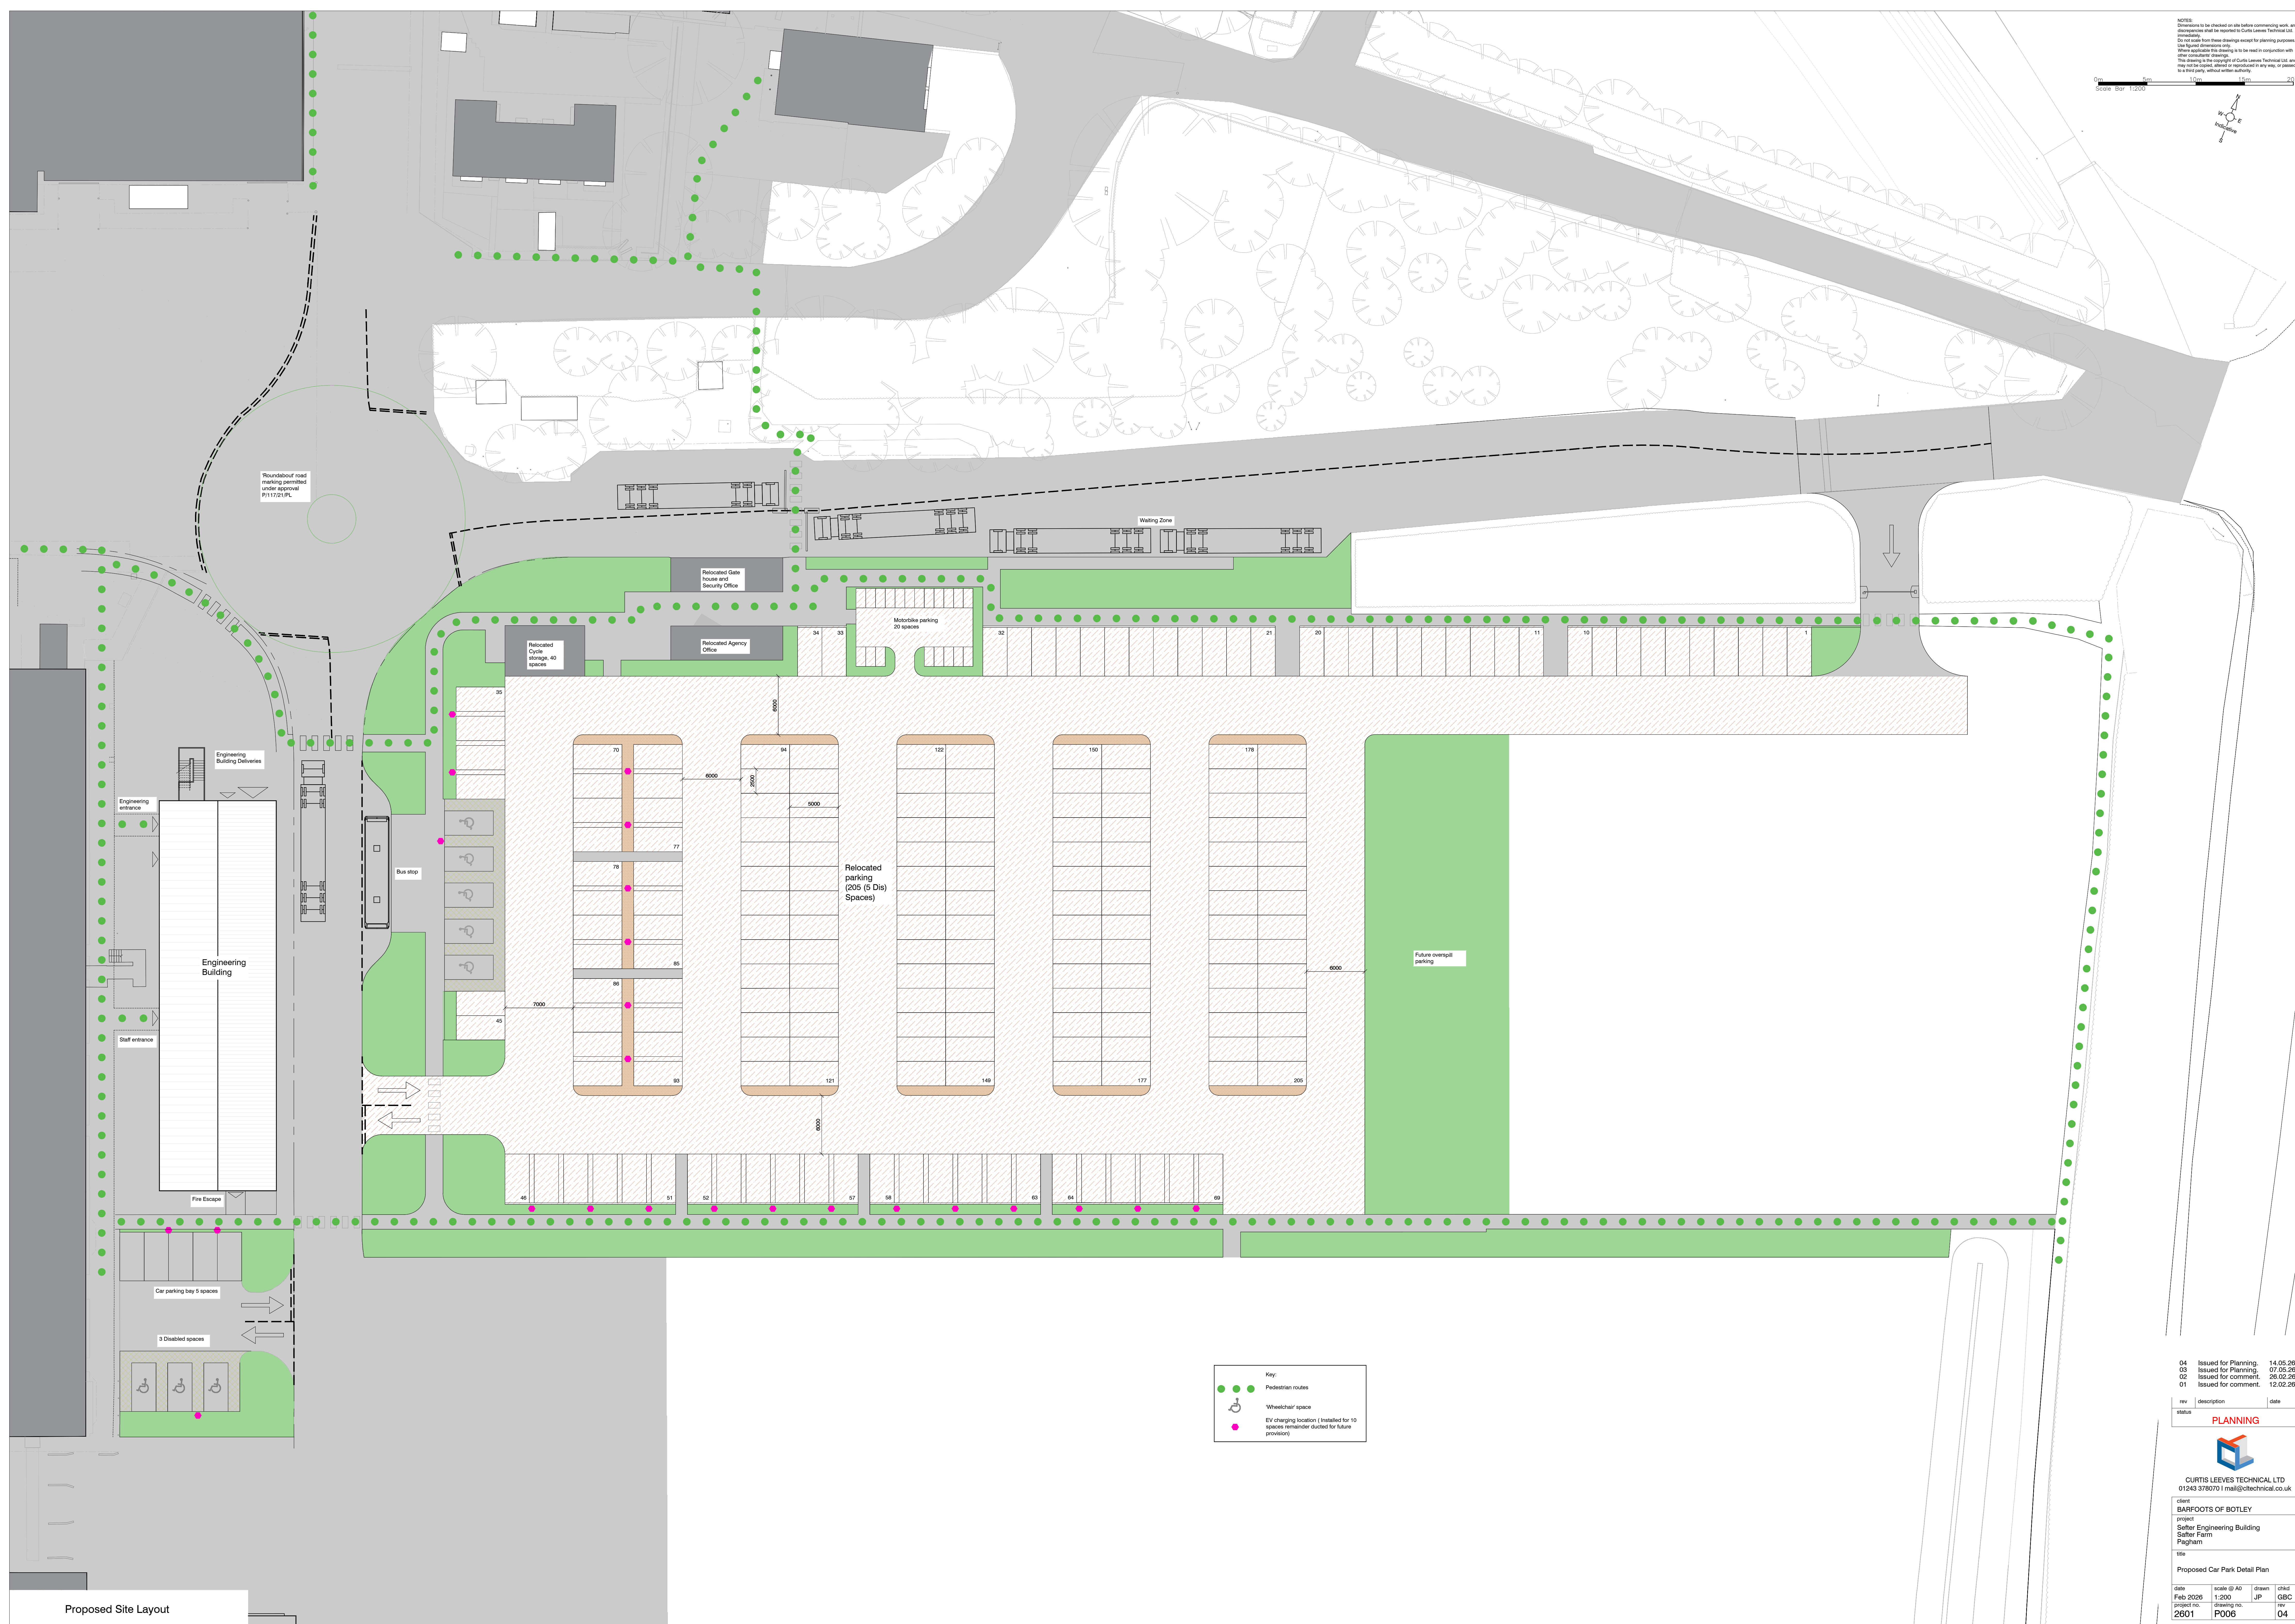


NOTES:
Drawings to be checked on site before commencing work. any discrepancies shall be reported to Curtis Leves Technical Ltd immediately.
Do not scale from these drawings except for planning purposes. Use 1:200 scale drawings only.
Where indicated the drawing is to be read in conjunction with other consultant drawings.
This drawing is the property of Curtis Leves Technical Ltd and may not be copied, altered or reproduced in any way, or passed to third party, without written authority.

Scale bar 1:200

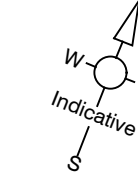

04	Issued for Planning.	14.05.26
03	Issued for Planning.	07.05.26
02	Issued for comment.	28.02.26
01	Issued for comment.	12.02.26

rev	description	date
04	Issued for Planning.	14.05.26

PLANNING



CURTIS LEVES TECHNICAL LTD
01243 378070 | mail@coltechnical.co.uk

client	BARFOOTS OF BOTLEY
project	Satter Engineering Building Satter Farm Pagham
site	

Proposed Car Park Detail Plan

date	scale @ A0	drawn	chd
Feb 2026	1:200	JP	GBC
project no.	drawing no.	rev	
2601	P006	04	