



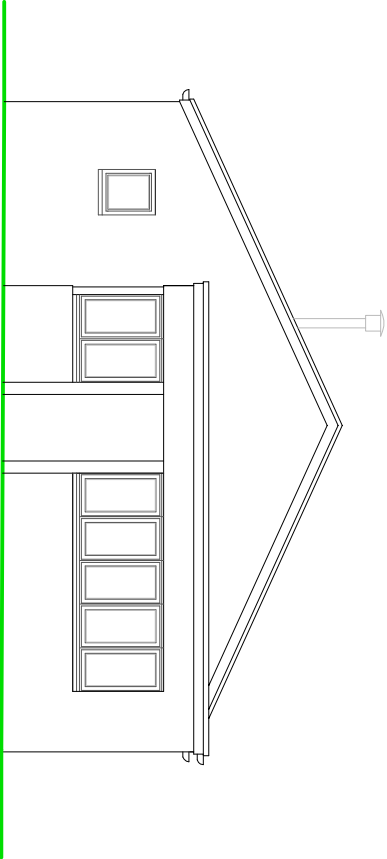

FRONT ELEVATION

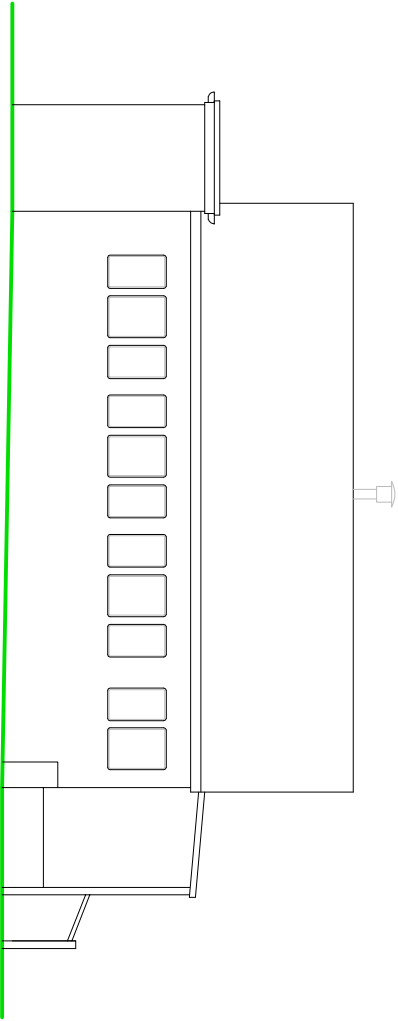


SIDE ELEVATION

NOTES


ROOF - Felted covering to pitched roof.

WALLS - Painted pebble dash render.

WINDOWS/DOORS - White framed PVC double glazed units and single glazed former carriage windows to carriage portions.

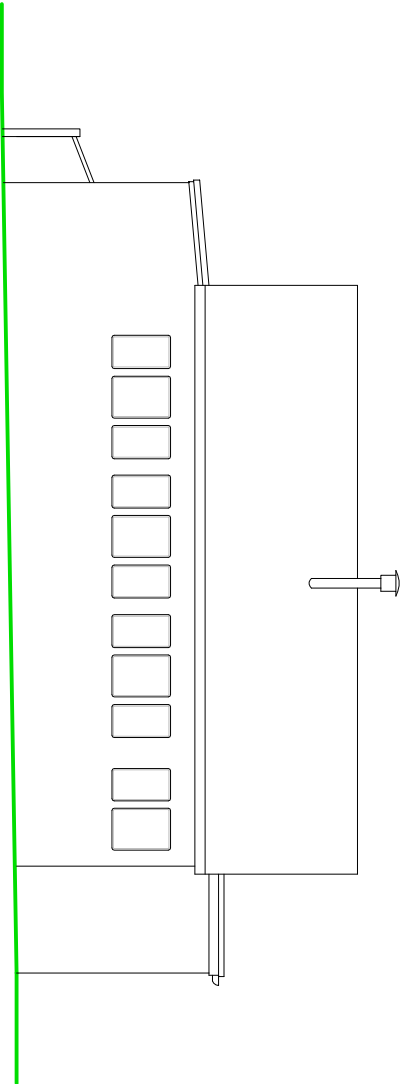


SIDE ELEVATION

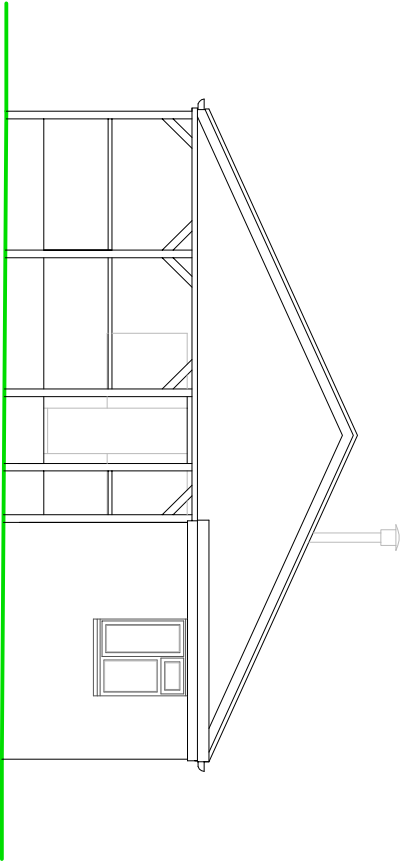

REAR ELEVATION

Scale 1:100 on A3

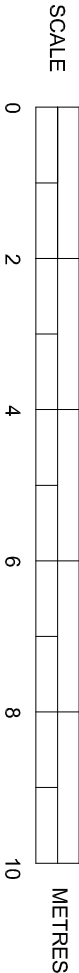

EXISTING ELEVATIONS

SUSSEX BUILDING CONSULTANCY LIMITED

15 LAGOON ROAD, PAGHAM,
BOGNOR REGIS, WEST SUSSEX.

SCALE - 1/100 REV - DATE - 23/03/2022

LABC
partner

3 NORTHGATE ROAD
BOGNOR REGIS
PO21 9LZ
TEL - (01243) 861379