


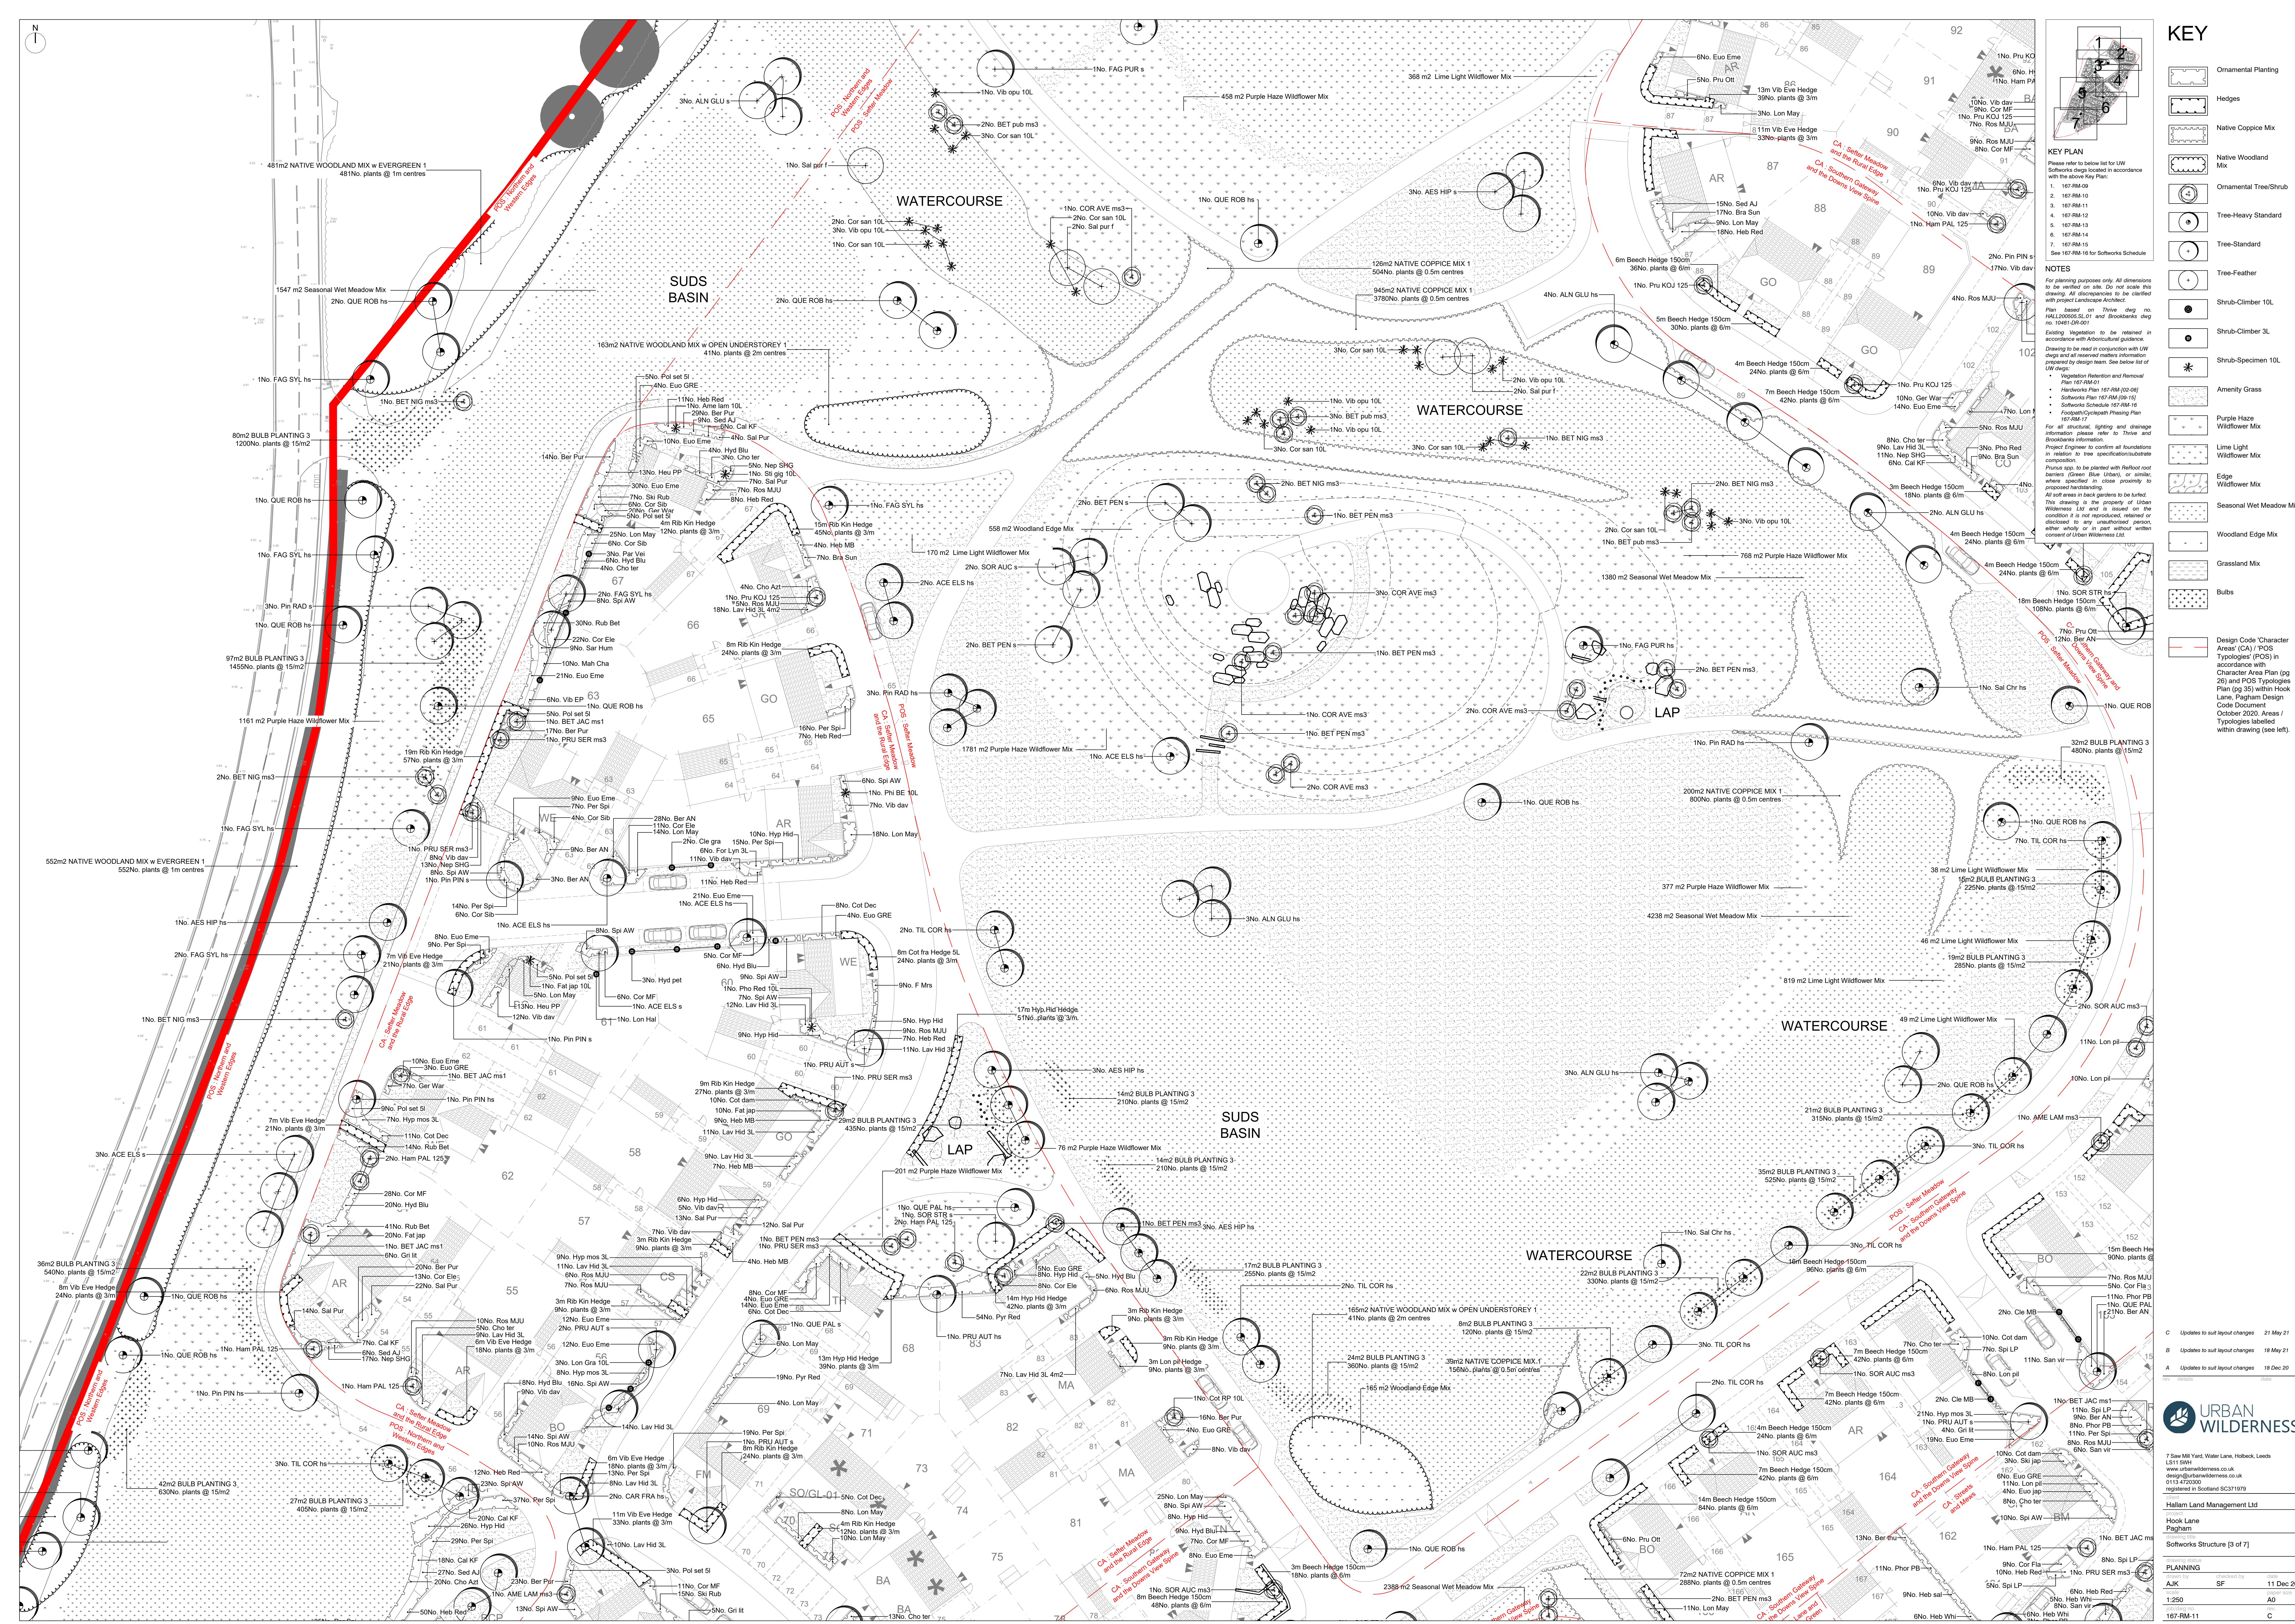

KEY

Ornamental Planting

Hedges

Native Coppice Mix

Native Woodland Mix

Ornamental Tree/Shrub

Tree-Heavy Standard

Tree-Standard

Tree-Feather

Shrub-Climber 10L

Shrub-Climber 3L

Shrub-Specimen 10L

Amenity Grass

Purple Haze Wildflower Mix

Lime Light Wildflower Mix

Edge Wildflower Mix

Seasonal Wet Meadow Mix

Woodland Edge Mix

Grassland Mix

Bulbs

Design Code "Character Areas (CA)"

Typologies (POS)

KEY PLAN

Phase 1: Below list for LW
Softworks design is in accordance
with the above Key Plan:
1. 167-RM-09
2. 167-RM-10
3. 167-RM-11
4. 167-RM-12
5. 167-RM-13
6. 167-RM-14
7. 167-RM-15
See 167-RM-16 for Softworks Schedule

NOTES

For planning purposes only. All dimensions
to be verified on site. Do not scale this
drawing. All discrepancies to be clarified
with project Landscape Architect.
Plan based on: These design
• Hardworks Plan 167-RM-102-08
• Softworks Plan 167-RM-102-09
• Softworks Schedule 167-RM-16
For all structural, lighting and change
information please refer to those and
Brooklands information.
Project Engineer to confirm all foundations
in relation to tree specifications/substrate
conservation.
Plinius spp. to be planted with Rooted root
barriers (Green Blue Urban), or similar,
where specified or close proximity to
proposed landscaping.
All soil areas in back gardens to be turfed.
This drawing is the property of Urban
Wilderness Ltd and is issued on the
condition it is not reproduced, retained or
disclosed in any unauthorised person,
entity wholly or in part without written
consent of Urban Wilderness Ltd.

7 Saw Mill Yard, Water Lane, Hook, Leeds
LS11 3MM
www.urbanwilderness.co.uk
design@urbanwilderness.co.uk
0115 4720000
registered in Scotland SC371679

Hallam Land Management Ltd
Hook Lane
Paghman

Softworks Structure [3 of 7]

PLANNING

prepared by

11 Dec 20

1:250

A0

167-RM-11

C

AREA: SOFTWORKS CONSULTING