


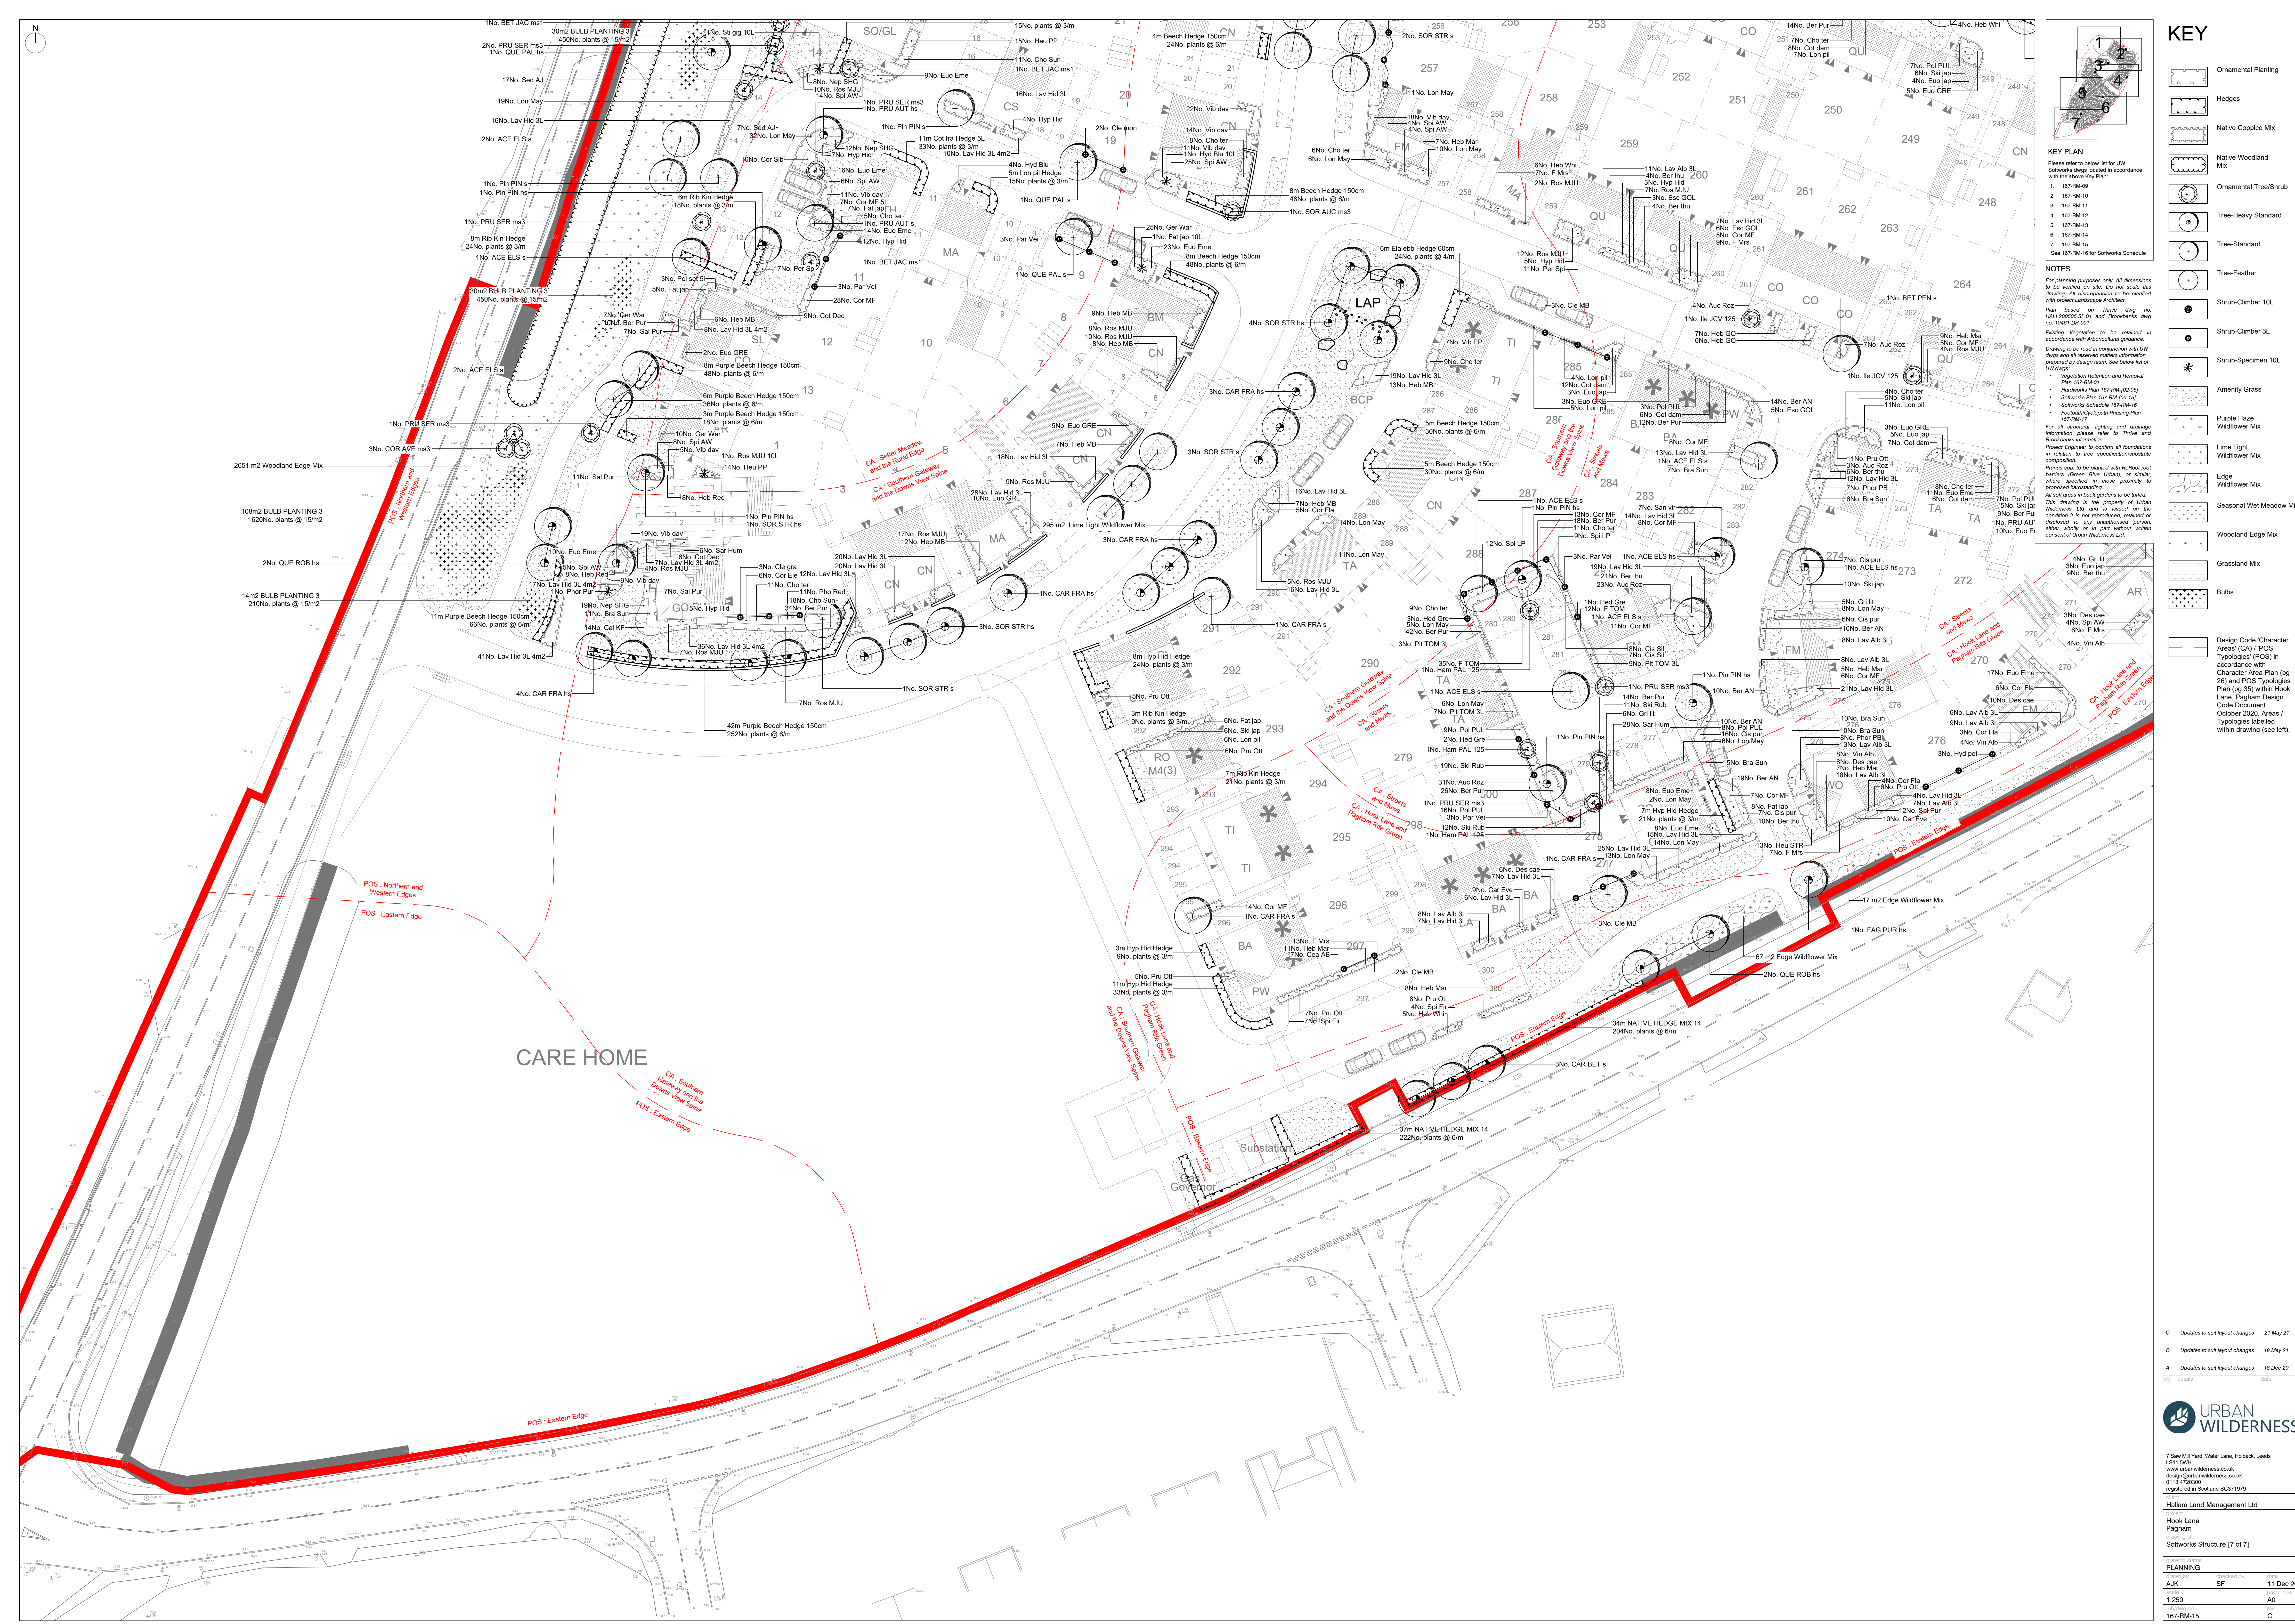

KEY

1

2

3

4

5

6

7

KEY PLAN

Please refer to below list for LW
Softworks design located in accordance
with the above Key Plan:
1. 167-RM-09
2. 167-RM-10
3. 167-RM-11
4. 167-RM-12
5. 167-RM-13
6. 167-RM-14
7. 167-RM-15
See 167-RM-16 for Softworks Schedule

NOTES

For planning purposes only. All dimensions
to be verified on site. Do not scale this
drawing. All discrepancies to be clarified
with project Landscape Architect.
Plan based on: These design no.
HAL1000005.01 and Brooklands design
no. 10451-01-01
Existing Vegetation to be retained in
accordance with Horticultural guidance.
Information please refer to Thorne and
Brooklands information.
Project Engineer to confirm all foundations
in relation to tree specifications/substrate
conservation.
Planted spp. to be planted with Rootfrost root
barriers (Green Blue Urban), or similar,
where specified in close proximity to
proposed hardstanding.
All soft areas in back gardens to be turfed.
This drawing is the property of Urban
Wilderness Ltd and is issued on the
condition it is not reproduced, retained or
disclosed to any unauthorised person,
either wholly or in part without written
consent of Urban Wilderness Ltd.

KEY

Ornamental Planting

Hedges

Native Coppice Mix

Native Woodland Mix

Ornamental Tree/Shrub

Tree-Heavy Standard

Tree-Standard

Tree-Feather

Shrub-Climber 10L

Shrub-Climber 3L

Shrub-Specimen 10L

Amenity Grass

Purple Haze Wildflower Mix

Lime Light Wildflower Mix

Edge Wildflower Mix

Seasonal Wet Meadow Mix

Woodland Edge Mix

Grassland Mix

Bulbs

Design Code 'Character Areas' (CA) / POS Typologies (POS) in accordance with Character Area Plan (pg 20) and POS Typologies Plan (pg 35) within Hook Lane, Pagham Design Code Document October 2020. Areas / Typologies labelled within drawing (see left).

C Updates to suit layout changes 21 May 21

B Updates to suit layout changes 18 May 21

A Updates to suit layout changes 18 Dec 20

URBAN WILDERNESS

7 Saw Mill Yard, Water Lane, Hook, Leds
L211 5NM
www.urbanwilderness.co.uk
design@urbanwilderness.co.uk
0113 472000
registered in Scotland SC371979

Hullam Land Management Ltd

Hook Lane
Pagham

Softworks Structure [7 of 7]

PLANNING

AJK

SF

11 Dec 20

1:250

A0

167-RM-15