



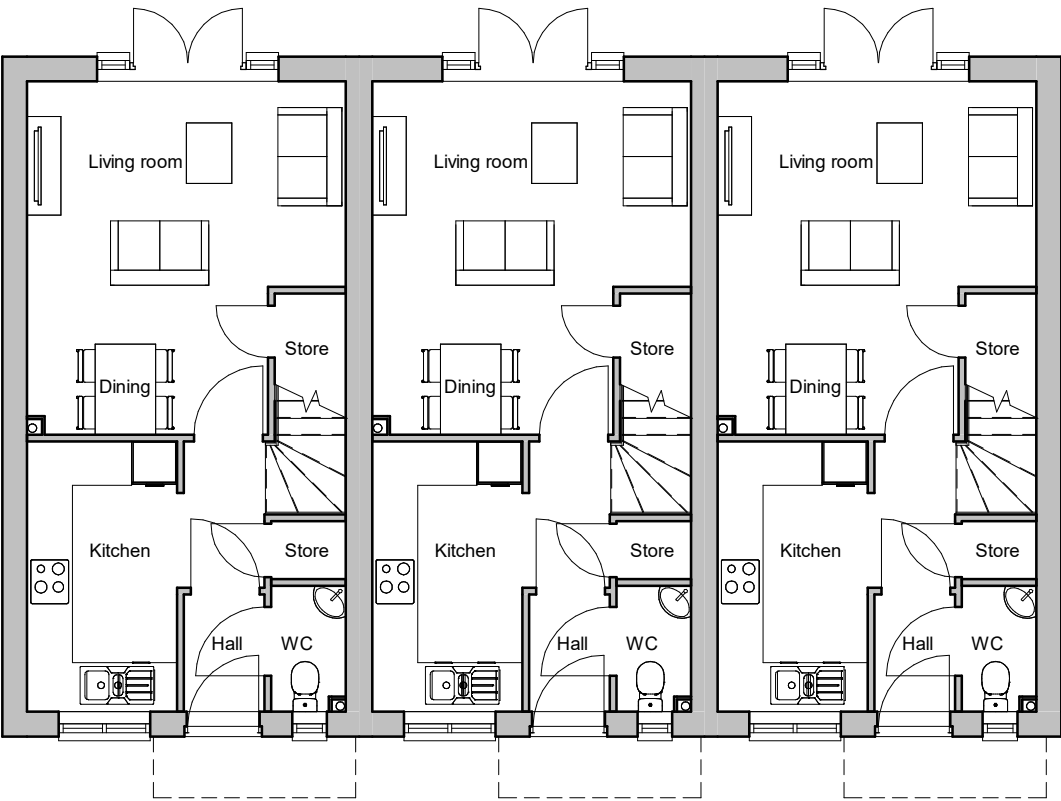

Ground Floor Plan

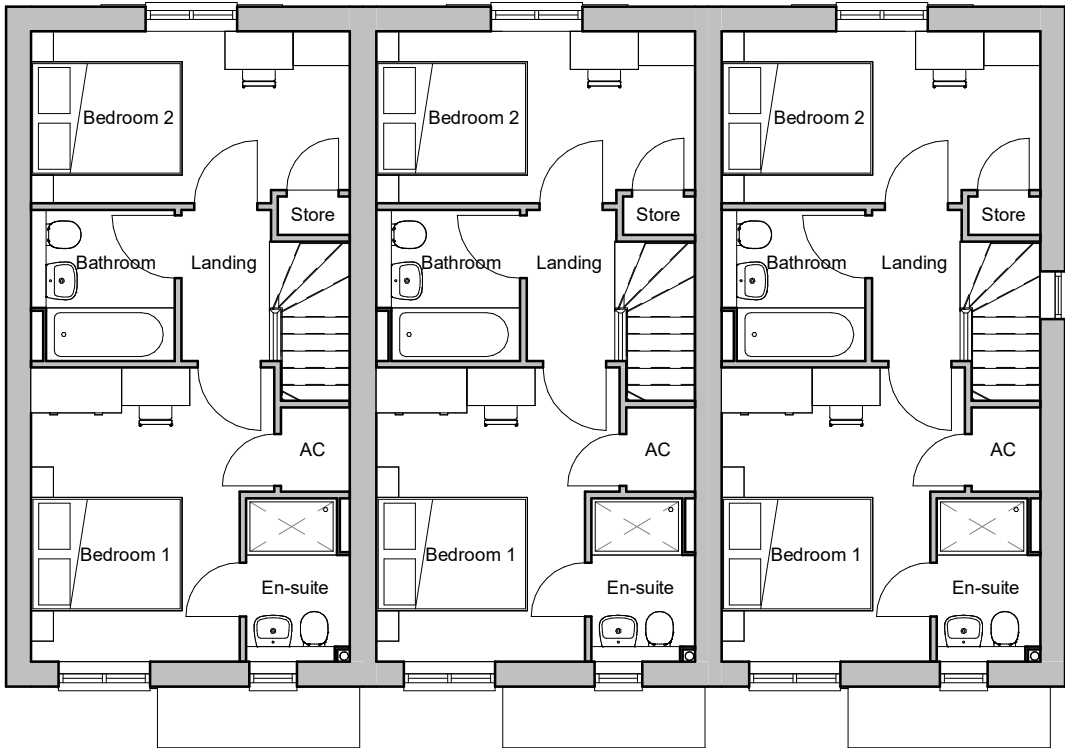

First Floor Plan

House type	CO	Variation	T	Option	4
Bedrooms	2	Persons			4
Sq. ft finish	757	Sq. m finish			70.31
Sq. ft structural	770	Sq. m structural			71.57

Romsey

Portishead

Camberley

T:01794 367703

T:01275 407000

T:01276 479050

F:01794 367276

F:01794 367276

F:01794 367276

Rev	Description
A	Planning Issue

Date	Au	Ch
18.12.20		CH