



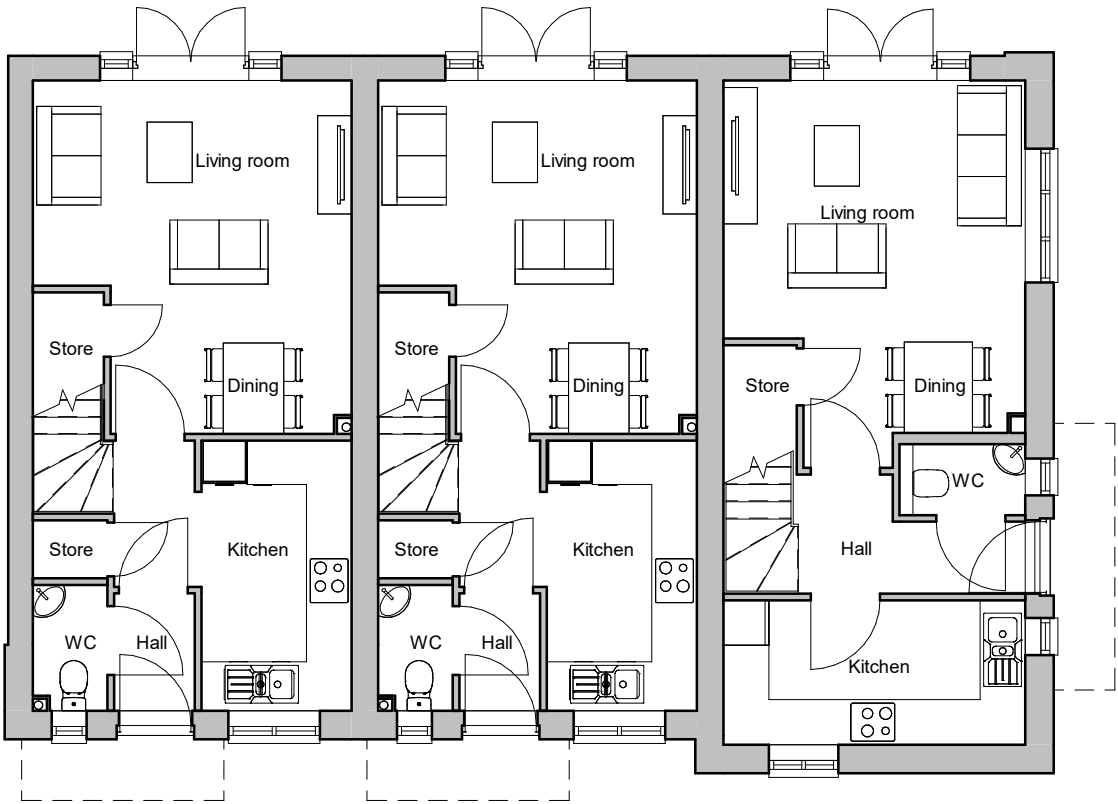


Ground Floor Plan

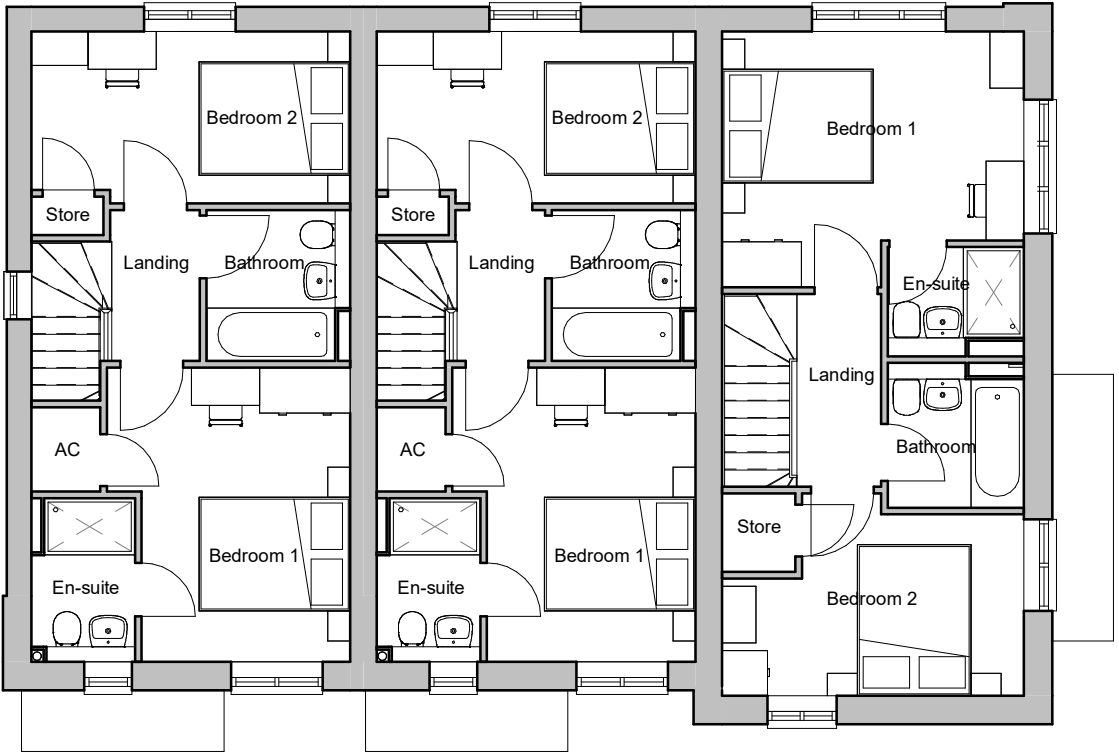

First Floor Plan

House type	CO	Variation	T	Option	3	House type	SL	Variation	T	Option	3
Bedrooms	2	Persons		4		Bedrooms	2	Persons		4	
Sq. ft finish	757	Sq. m finish		70.31		Sq. ft finish	755	Sq. m finish		70.15	
Sq. ft structural	770	Sq. m structural		71.57		Sq. ft structural	769	Sq. m structural		71.43	

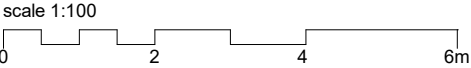

Romsey Portishead Camberley
T:01794 367703 T:01275 407000 T:01276 479050
F:01794 367276 F:01794 367276 F:01794 367276

Rev	Description
A	Planning Issue

Date	Au	Ch
18.12.20		CH

www.thrivearchitects.co.uk

This drawing is the copyright of Thrive Architects Ltd ©. All rights reserved. Ordnance Survey Data © Crown Copyright. All rights reserved. Licence No. 100007359. DO NOT scale from this drawing. Contractors, Sub-contractors and suppliers are to check all relevant dimensions and levels of the site and building before commencing any shop drawings or building work. Any discrepancies should be recorded and reported to the architect immediately. This drawing is to be read in conjunction with the Consultants' drawings.

Project	Hook Lane, Pagham			
Drawing	Plots 239-241 (HT.Cooper, HT.Slater) Floor Plans			
Client	Hallam Land			
Job no.	HALL200505		Date	17.07.20
Dwg no.	P.239-241.p		Rev.	A
Author	AS	Checker	MWP	Scale
Status	PLANNING			1: 100 @ A3
Client ref.				Office
				Romsey

