



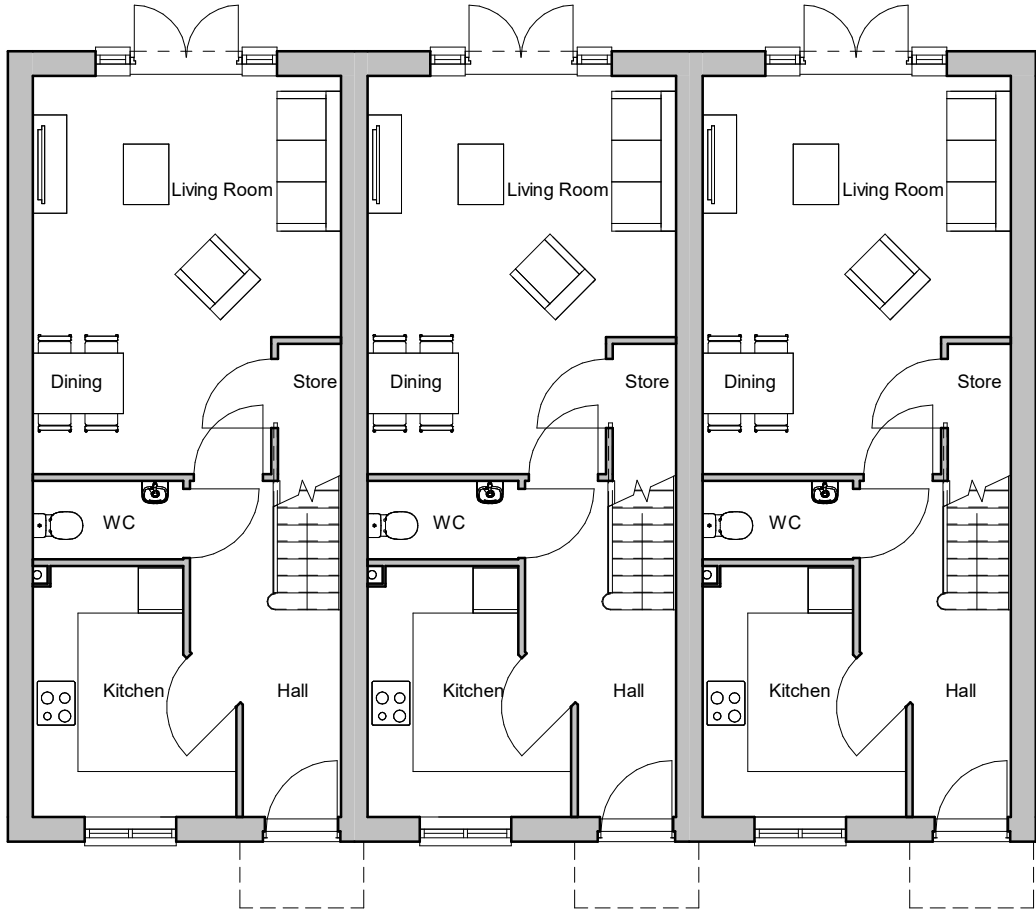

Ground Floor Plan

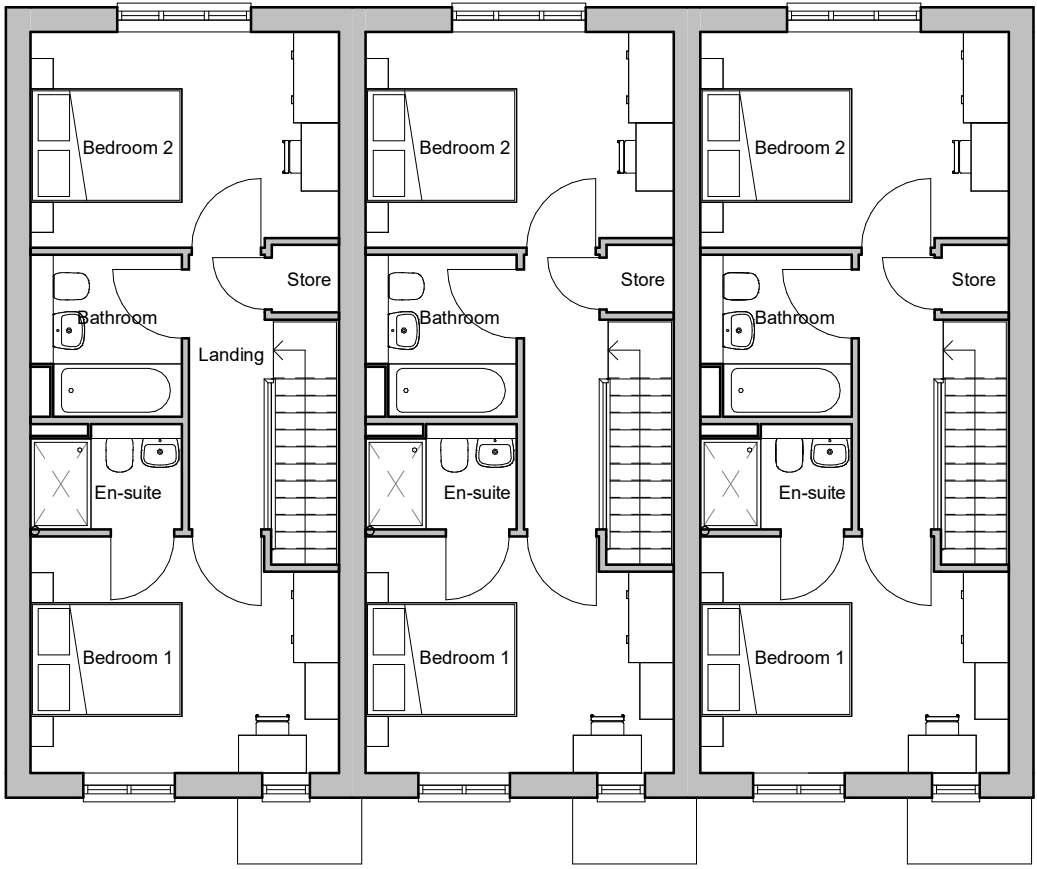

First Floor Plan

House type	CN	Variation	T	Option	1
Bedrooms	2	Persons			4
Sq. ft finish	861	Sq. m finish			79.95
Sq. ft structural	876	Sq. m structural			81.34

RomseyPortisheadCamberley

T:01794 367703T:01275 407000T:01276 479050

F:01794 367276F:01794 367276F:01794 367276

Rev	Description
A	Planning issue

Date	Au	Ch
18.12.20		CH

Project	Hook Lane, Pagham		
Drawing	Plots 231-233 (HT. Coiner) Floor Plans		
Client	Hallam Land		
Job no.	HALL200505	Date	17/07/20
Dwg no.	P.231-233.p	Rev.	A
Author	CH	Checker	MWP
Status	PLANNING	Scale	1 : 100 @ A3
Client ref.		Office	Romsey

