



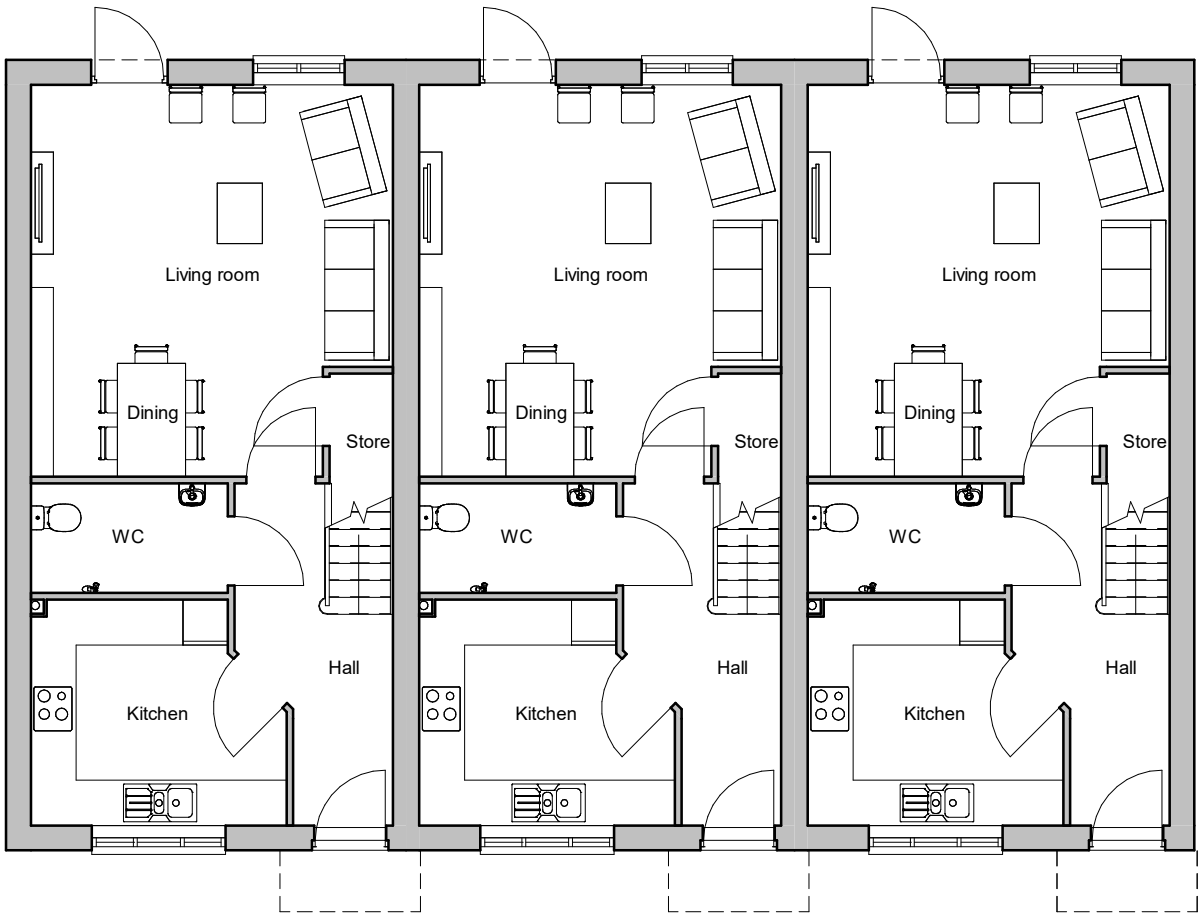

Ground Floor Plan

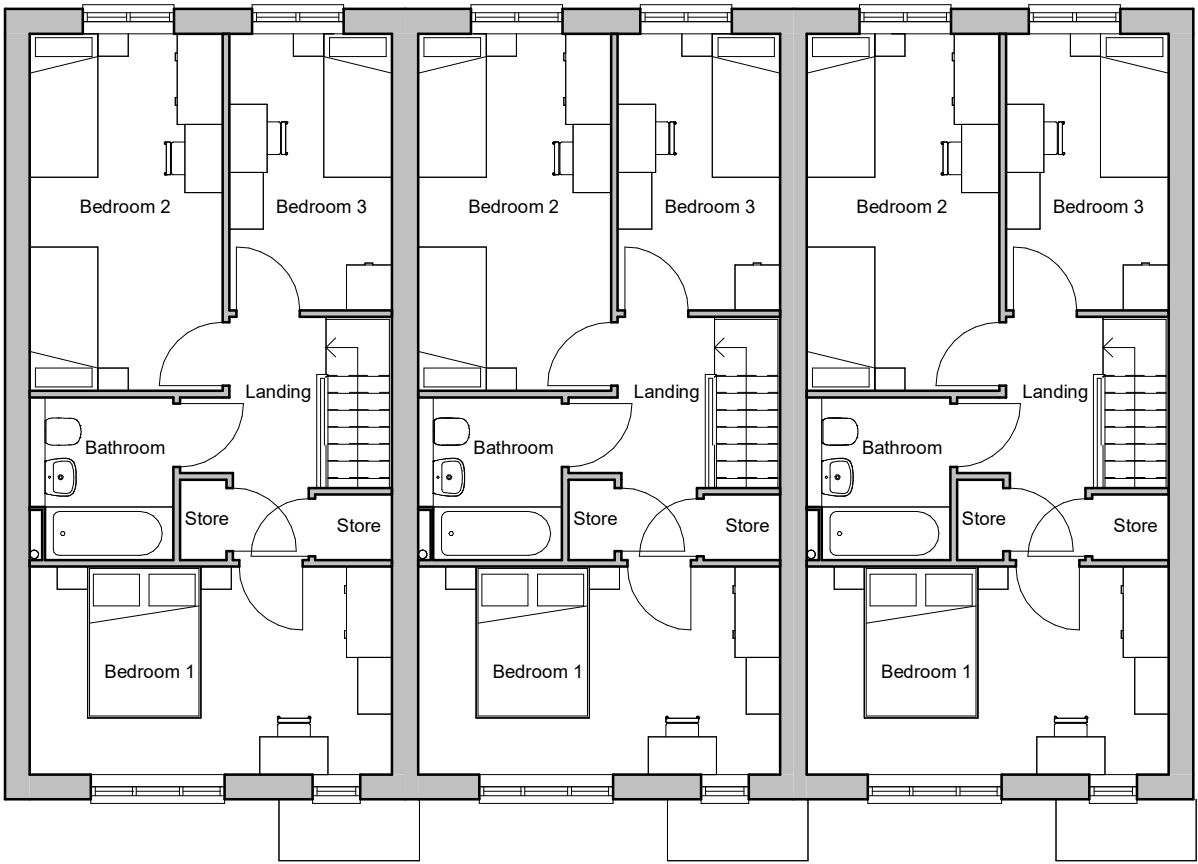

First Floor Plan

House type	Tl	Variation	T	Option	1G
Bedrooms	3	Persons			5
Sq. ft finish	1025	Sq. m finish			95.28
Sq. ft structural	1009	Sq. m structural			93.82

