



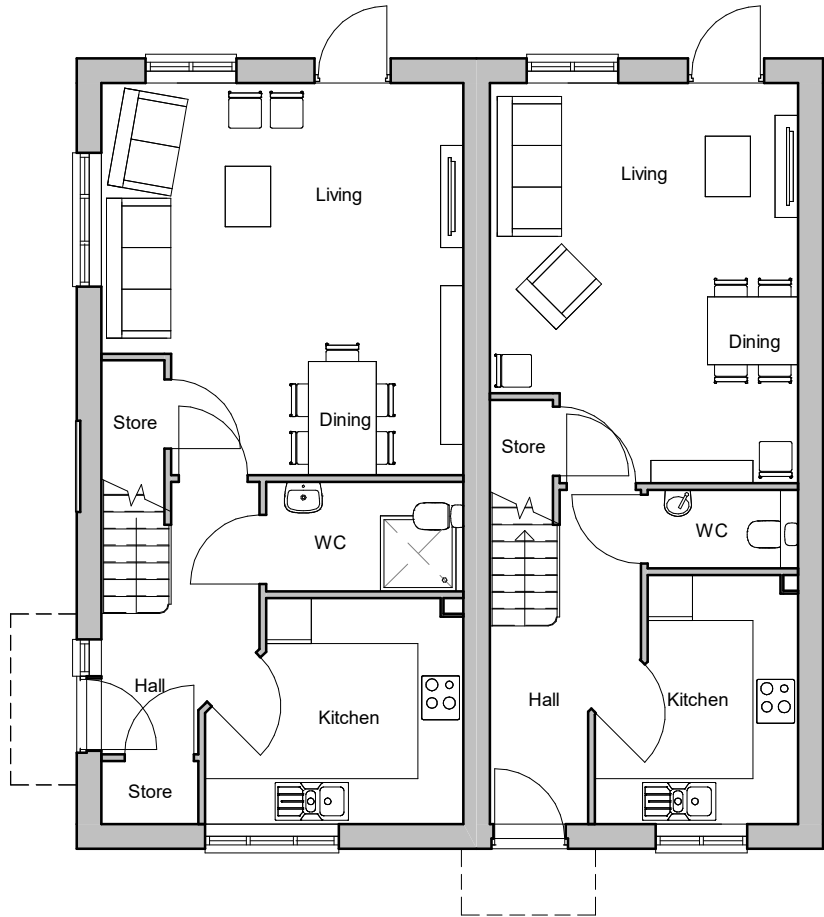


Ground Floor Plan

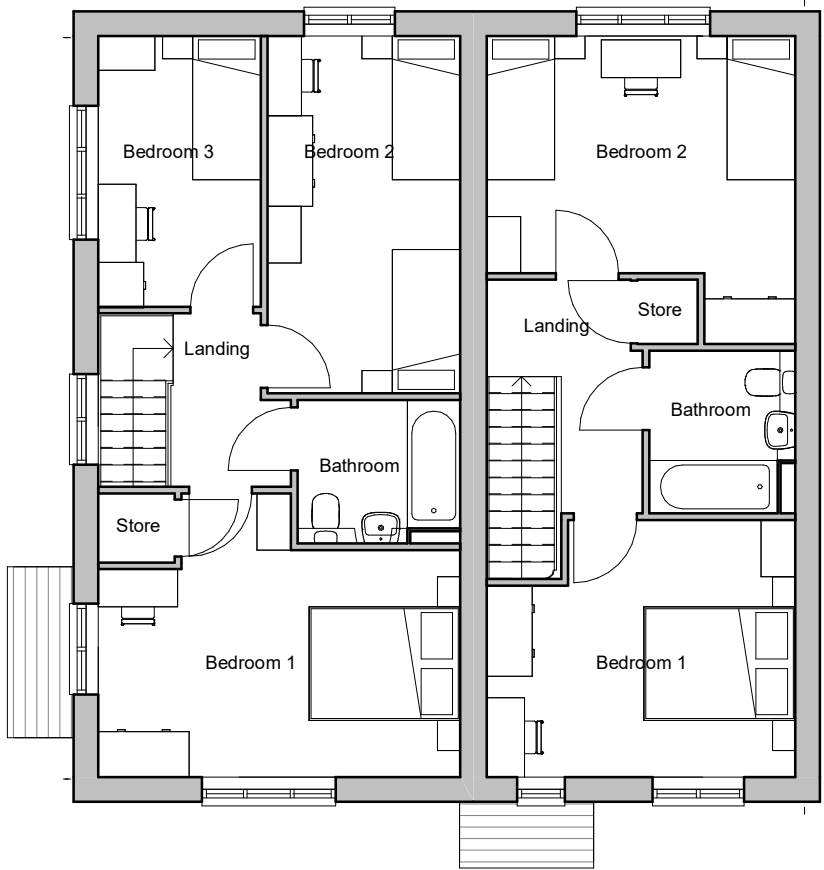

First Floor Plan

House type	PW	Variation	C	Option	1	House type	BA	Variation	C	Option	1
Bedrooms	3	Persons		5		Bedrooms	2	Persons		4	
Sq. ft finish	1010	Sq. m finish		93.82		Sq. ft finish	861	Sq. m finish		79.95	
Sq. ft structural	1026	Sq. m structural		95.28		Sq. ft structural	876	Sq. m structural		81.34	

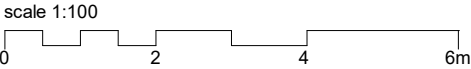

Romsey Portishead Camberley
T:01794 367703 T:01275 407000 T:01276 479050
F:01794 367276 F:01794 367276 F:01794 367276

Rev	Description
A	Planning Issue

Date	Au	Ch
18.12.20		CH

www.thrivearchitects.co.uk

This drawing is the copyright of Thrive Architects Ltd ©. All rights reserved. Ordnance Survey Data © Crown Copyright. All rights reserved. Licence No. 100007359. DO NOT scale from this drawing. Contractors, Sub-contractors and suppliers are to check all relevant dimensions and levels of the site and building before commencing any shop drawings or building work. Any discrepancies should be recorded in this drawing is to be read in conjunction with the Consultants' drawings.

Project	Hook Lane, Pagham		
Drawing	Plots 31-32 (HT. Ploughwright and Baker) Floor Plans		
Client	Hallam Land		
Job no.	HALL200505	Date	17/07/20
Dwg no.	P.31-32.p	Rev.	A
Author	PAR	Checker	MWP
Status	PLANNING	Scale	1:100 @ A3
Client ref.		Office	Romsey

