




Front Elevation



Side Entrance Elevation



Rear Elevation

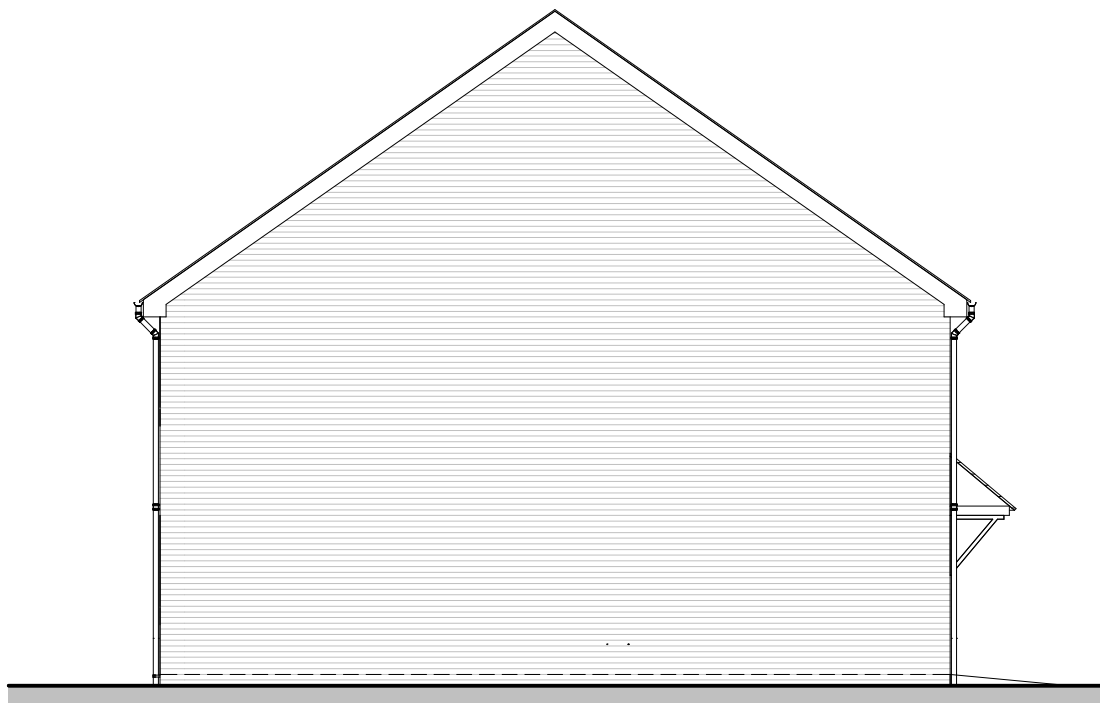

Side Left Elevation