



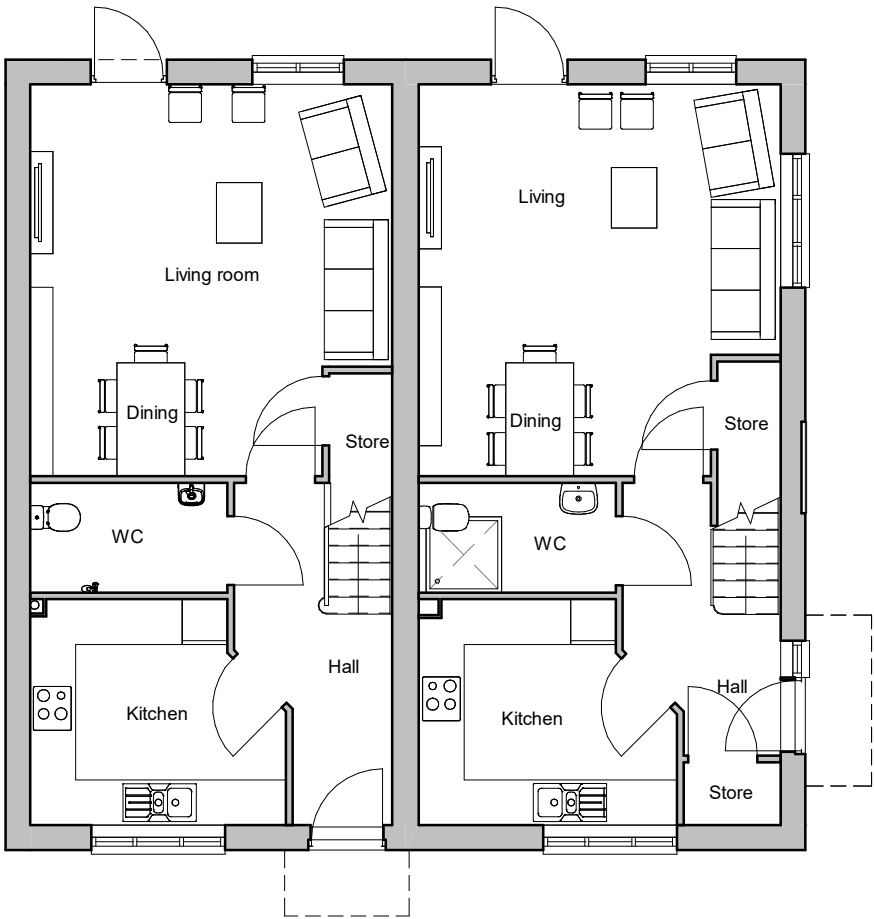


Ground Floor Plan

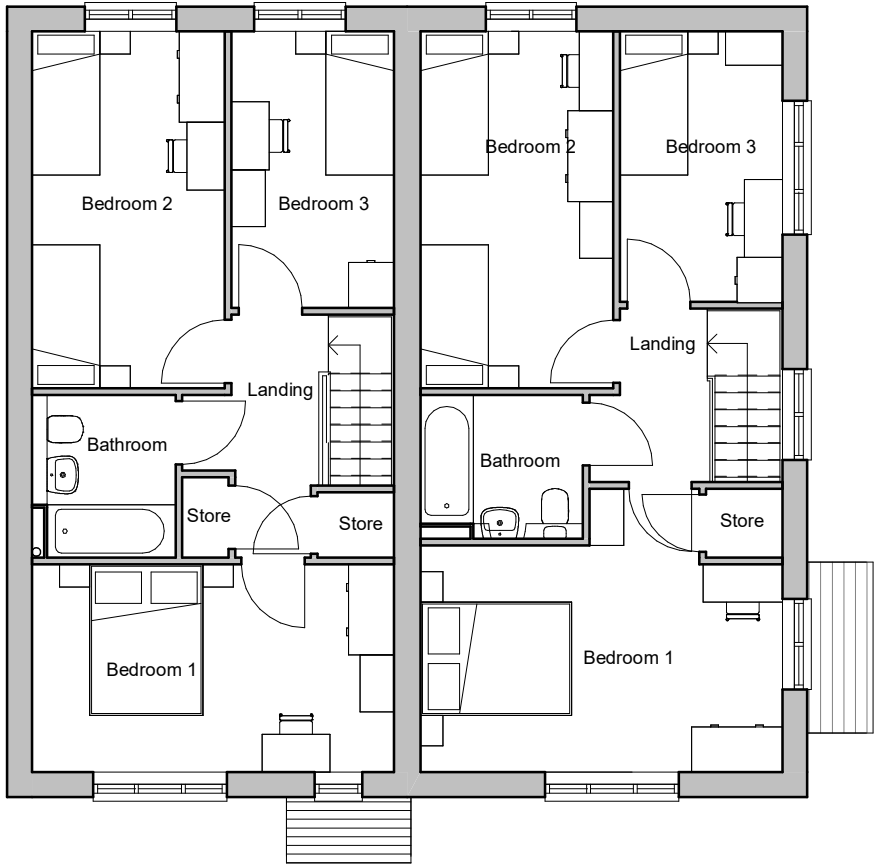

First Floor Plan

House type	T1	Variation	C	Option	1	House type	PW	Variation	C	Option	1
Bedrooms	3	Persons	5			Bedrooms	3	Persons	5		
Sq. ft finish	1025	Sq. m finish	95.28			Sq. ft finish	1010	Sq. m finish	93.82		
Sq. ft structural	1009	Sq. m structural	93.82			Sq. ft structural	1026	Sq. m structural	95.28		

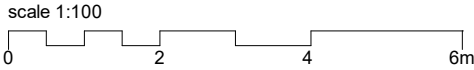

Romsey Office Building 300, The Grange, Romsey Road, Michelmersh, Romsey, Hampshire, SO51 0AE T:01794 367703 F:01794 367276	Portishead Office Unit 5, Middle Bridge Business Park, Bristol Road, Portishead, Bristol, BS20 6PN T:01275 407000 F:01794 367276	Rev A	Description Planning Issue	Date 18.12.20	Author CH
---	--	-----------------	--------------------------------------	-------------------------	---------------------

www.thrivearchitects.co.uk

This drawing is the copyright of Thrive Architects Ltd ©. All rights reserved. Ordnance Survey Data © Crown Copyright. All rights reserved. Licence No. 100007359. DO NOT scale from this drawing. Contractors, Sub-contractors and suppliers are to check all relevant dimensions and levels of the site and building before commencing any shop drawings or building work. Any discrepancies should be recorded to the Architect. Where applicable this drawing is to be read in conjunction with the Consultants' drawings.

Project	Hook Lane, Pagham			
Drawing	Plots 42-43 (HT. Tillman and Ploughwright) Floor Plans			
Client	Hallam Land		Date	16.07.20
Job no.	HALL200505		Rev.	A
Dwg no.	P.42-43.p		Scale	1:100 @ A3
Author	PAR	Checked	MWP	Office
Status	PLANNING		Office	Romsey
ID ref.				

