



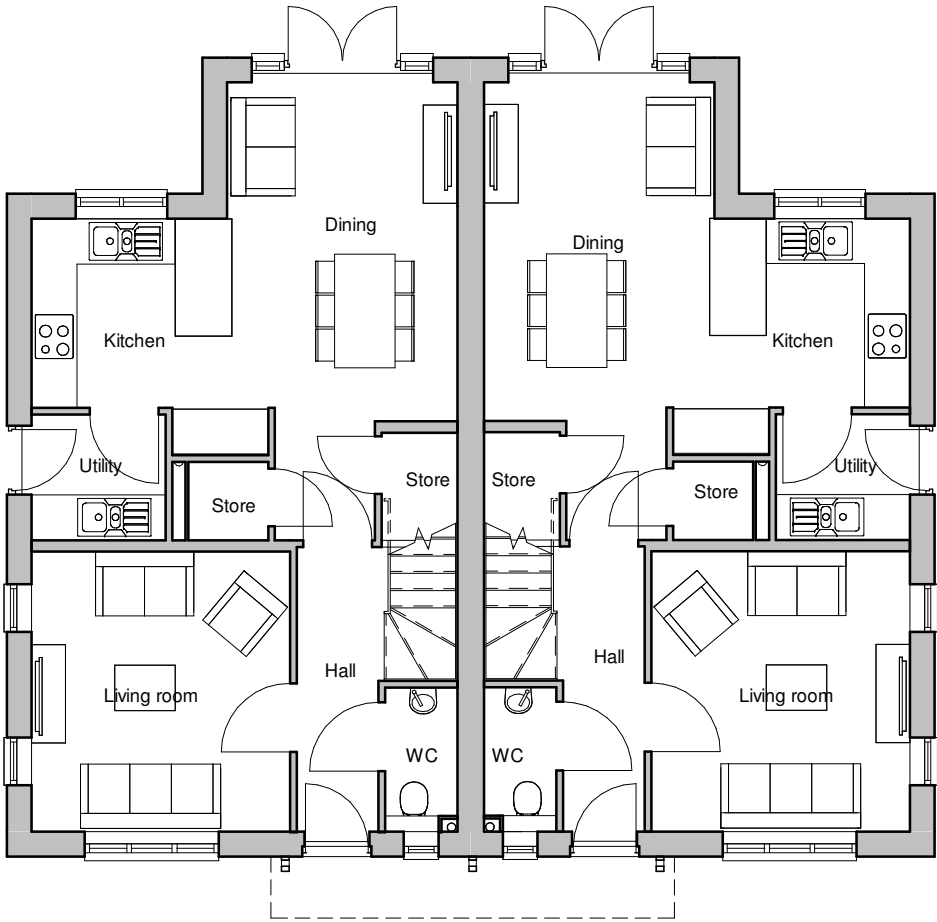

Ground Floor Plan

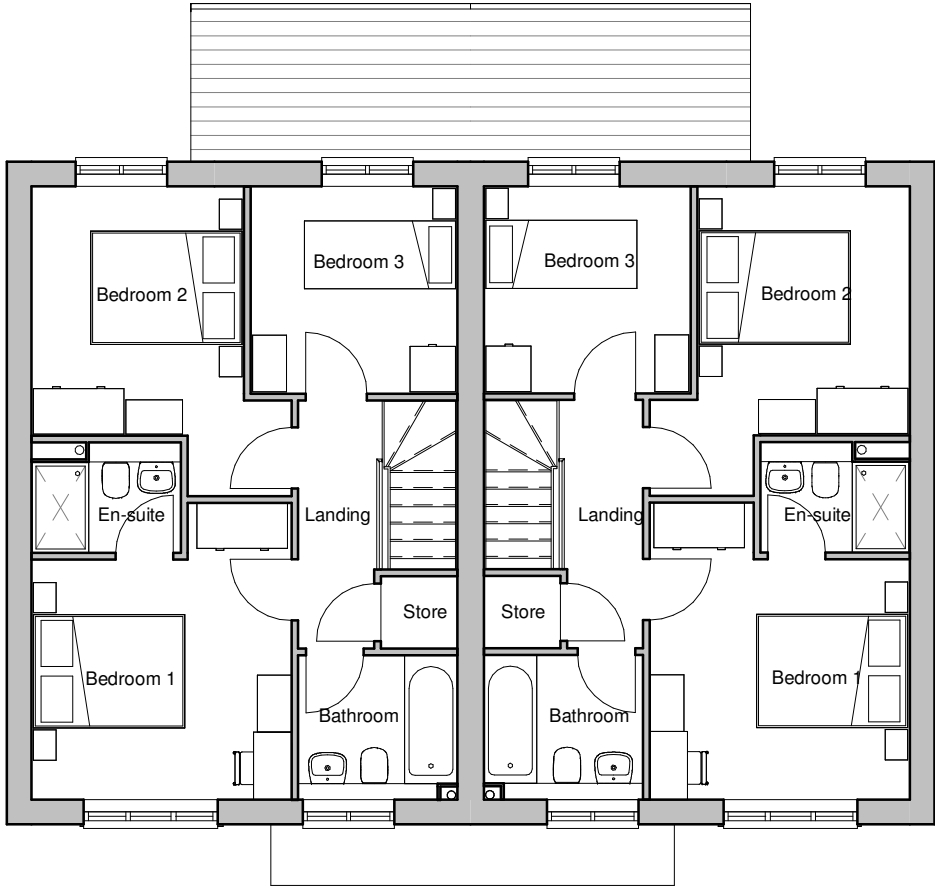

First Floor Plan

|                   |      |                  |       |        |
|-------------------|------|------------------|-------|--------|
| House type        | MA   | Variation        | T     | Option |
| Bedrooms          | 3    | Persons          | 5     |        |
| Sq. ft finish     | 1043 | Sq. m finish     | 96.89 |        |
| Sq. ft structural | 1059 | Sq. m structural | 98.35 |        |



Romsey Portishead Camberley  
T:01794 367703 T:01275 407000 T:01276 479050  
F:01794 367276 F:01794 367276 F:01794 367276

| Rev | Description             | Date     | Au | Ch |
|-----|-------------------------|----------|----|----|
| A   | Planning Issue          | 18.12.20 | CH |    |
| B   | House type substitution | 11.05.21 | AS |    |

|             |                                       |         |        |              |
|-------------|---------------------------------------|---------|--------|--------------|
| Project     | Hook Lane, Pagham                     |         |        |              |
| Drawing     | Plots 45-46 (HT.Mason)<br>Floor Plans |         |        |              |
| Client      | Hallam Land                           |         | Date   | 22.07.20     |
| Job no.     | HALL200505                            |         | Rev.   | B            |
| Dwg no.     | P.45-46.p                             |         | Scale  | 1 : 100 @ A3 |
| Author      | CH                                    | Checker | MWP    | Office       |
| Status      | PLANNING                              |         | Romsey |              |
| Client ref. |                                       |         |        |              |

The logo for thrive. architects features the word "thrive." in a white, lowercase, sans-serif font, with a period, set against a solid orange square background. Below the square, the word "architects" is written in a smaller, orange, lowercase, sans-serif font.