


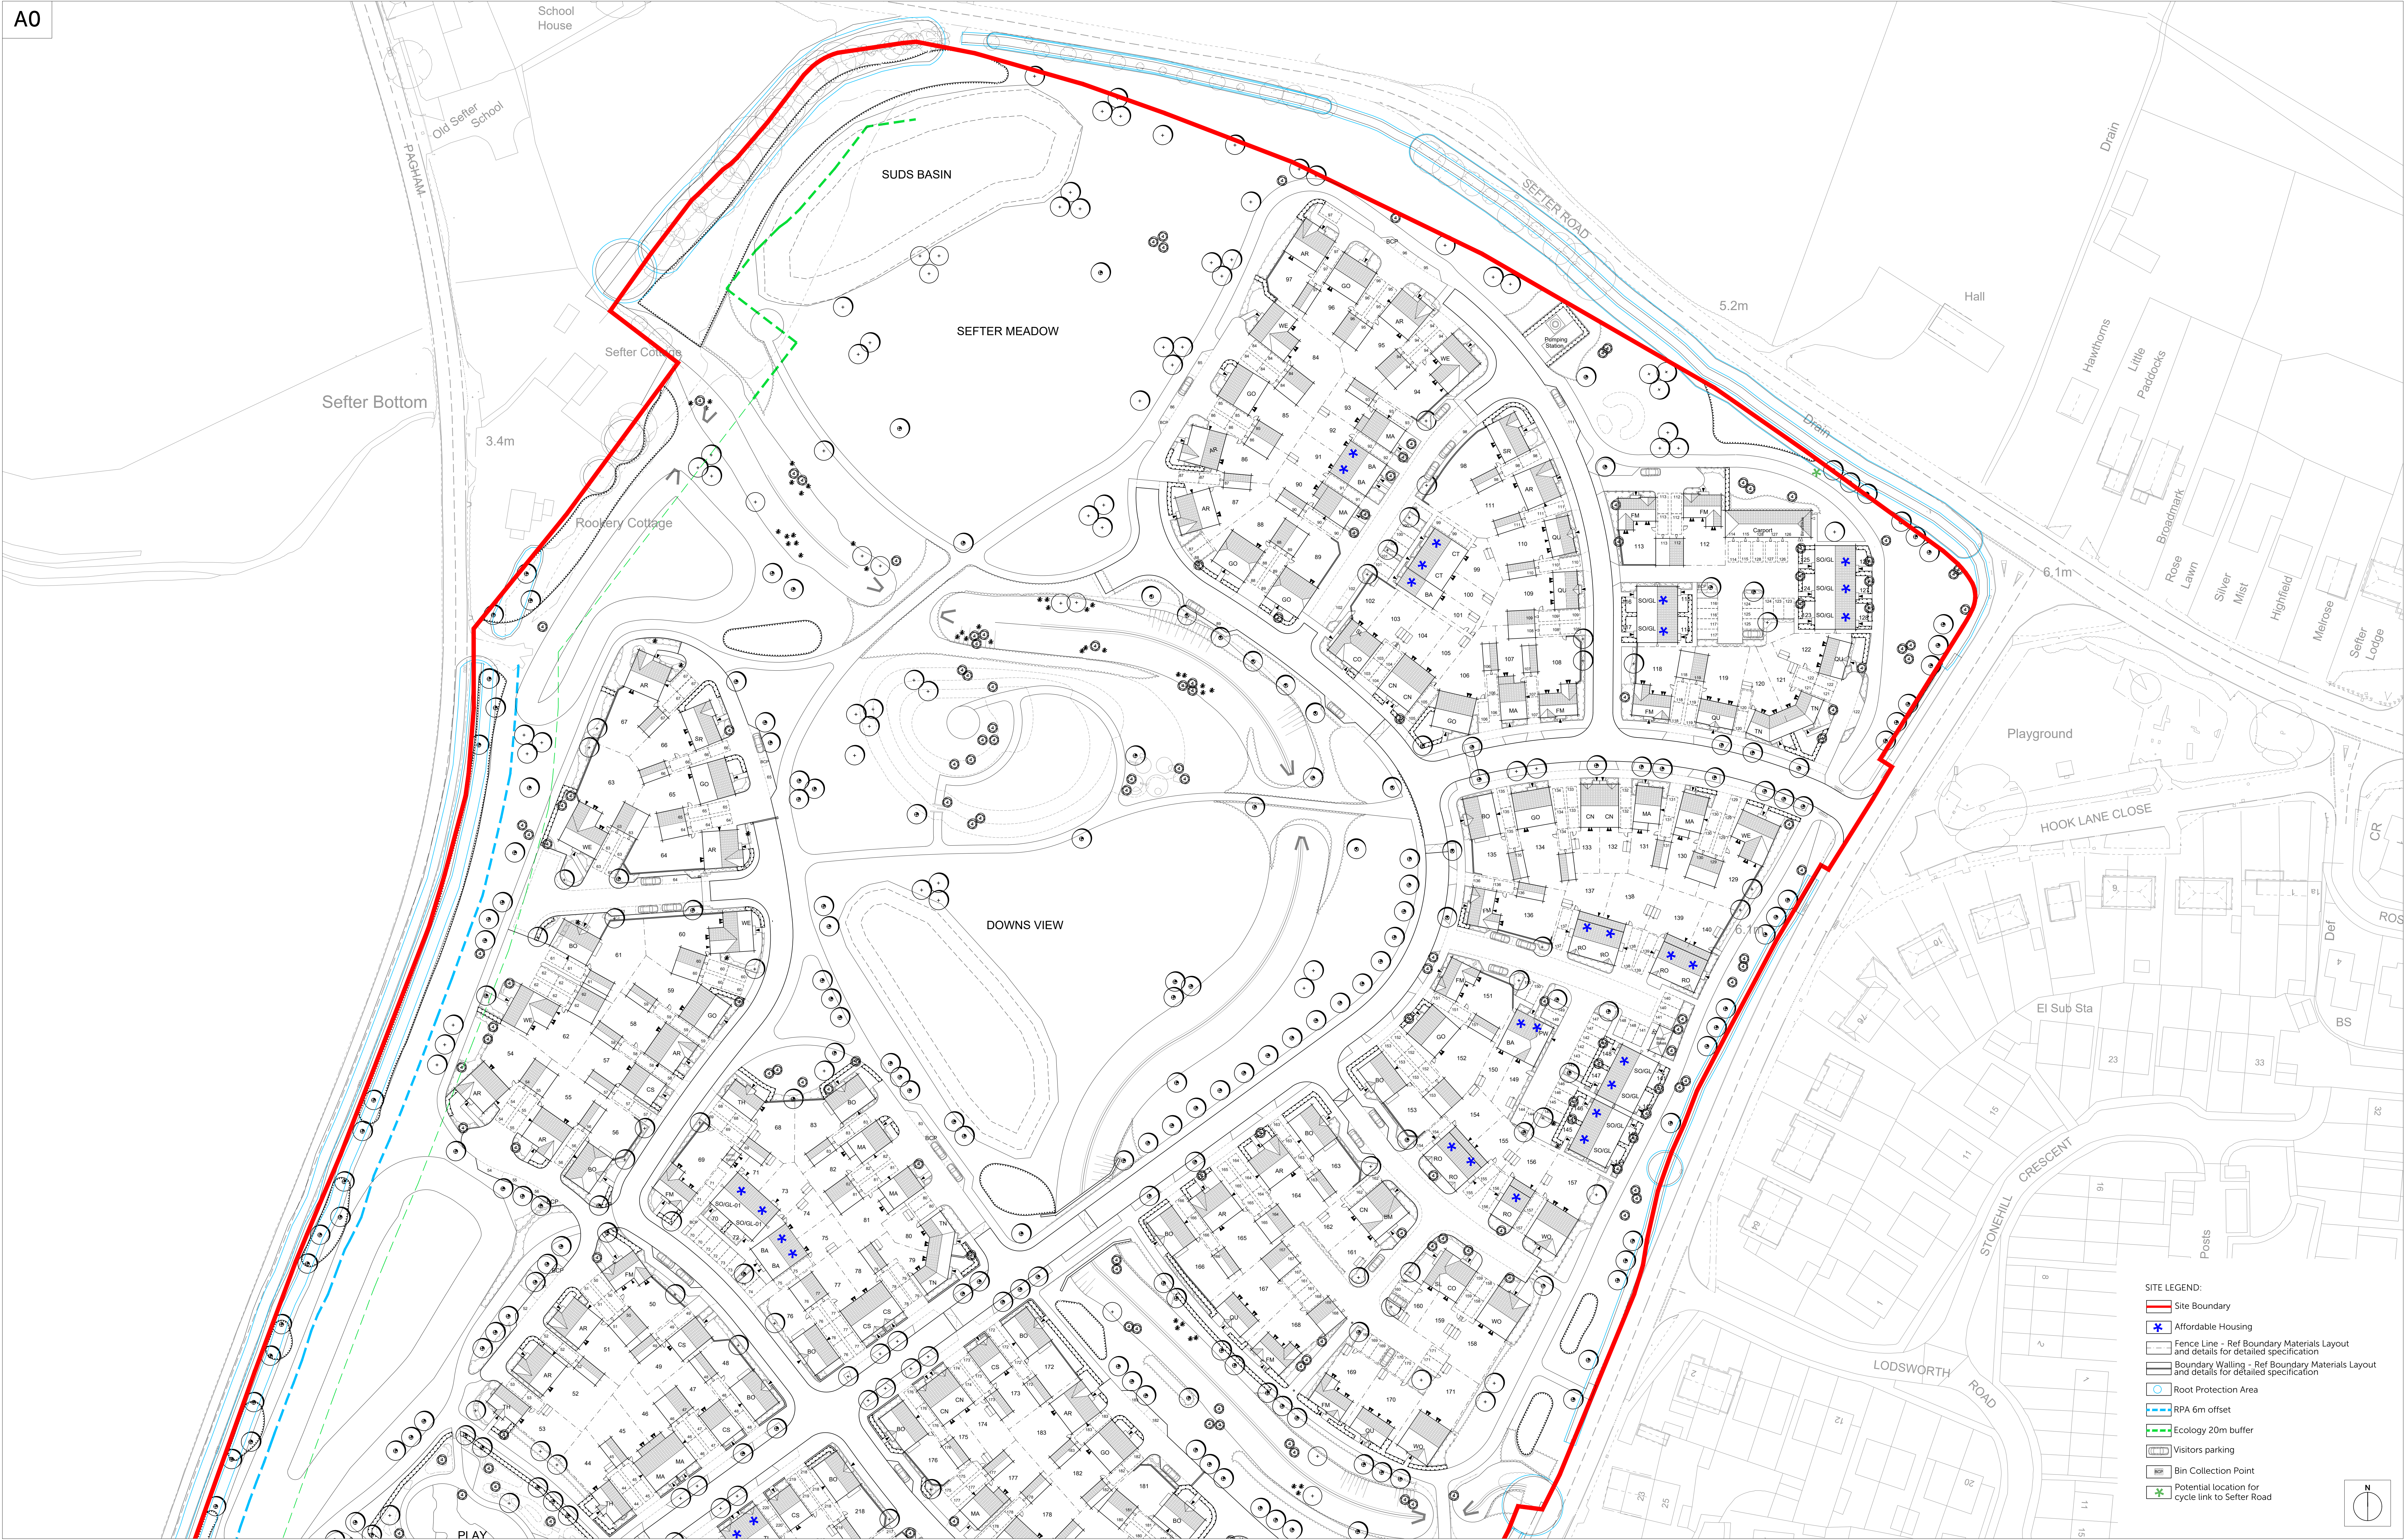

Romsey Office
Building 300, The Grange,
Romsey Road,
Michelmersh, Romsey,
Hampshire, SO51 0AE
T:01794 367703 F:01794 367276

Portsmouth Office
Unit 5, Middle Bridge Business Park
Bristol Road,
Portsmouth,
Bristol, BS20 6PN
T:01275 401000 F:01794 367276

www.thrivearchitects.co.uk
This drawing is the copyright of Thrive Architects Ltd ©. All rights reserved. Ordnance Survey Data © Crown Copyright. All rights reserved. Licence No: 100007359 DO NOT scale from this drawing. Contractors, Sub Contractors and Suppliers are to check all relevant dimensions and levels of the site and building before commencing any shop drawings or building work. Any discrepancies should be recorded to the Architect. Where applicable this drawing is to be read in conjunction with the Consultants' drawings.

Rev	Description	Date	Au	Ch	Rev	Description	Date	Au	Ch
A	Issued for Planning	27.12.20	MWP	CAW					
B	Major amendments to dwellings positions, trees added	20.04.21	AS	CAW					
C	Paving to plots 270-181, 212-213 gardens, plots 152, 164 & 165 nudged back. Bin store, sheds updated.	09/05/05	CAW	CAW					
D	Plots 14-30, 141-148 gardens revised.	11/05/05	AS	CAW					
E	Landscape proposals added in, minor amendments to paths. Plot 5 moved forward 1m.	14/05/21	AS	CAW					
F	Minor amendments to road junctions and bin collection points due to vehicle tracking received, 55 and GG added.	21/05/21	AS	CAW					

scale 1:500
0 10m 20m 30m

Project	Hook Lane, Pagham	Date	June 2020
Drawing	Site Layout Northern	Rev.	F
Client	Halham Land	Author	AS
Job no.	HALL200505	Checked	GR/CW
Dwg no.	SL-01-N	Scale	1:500 at A0
Status	PLANNING	Office	Romsey
Client ref.			

