


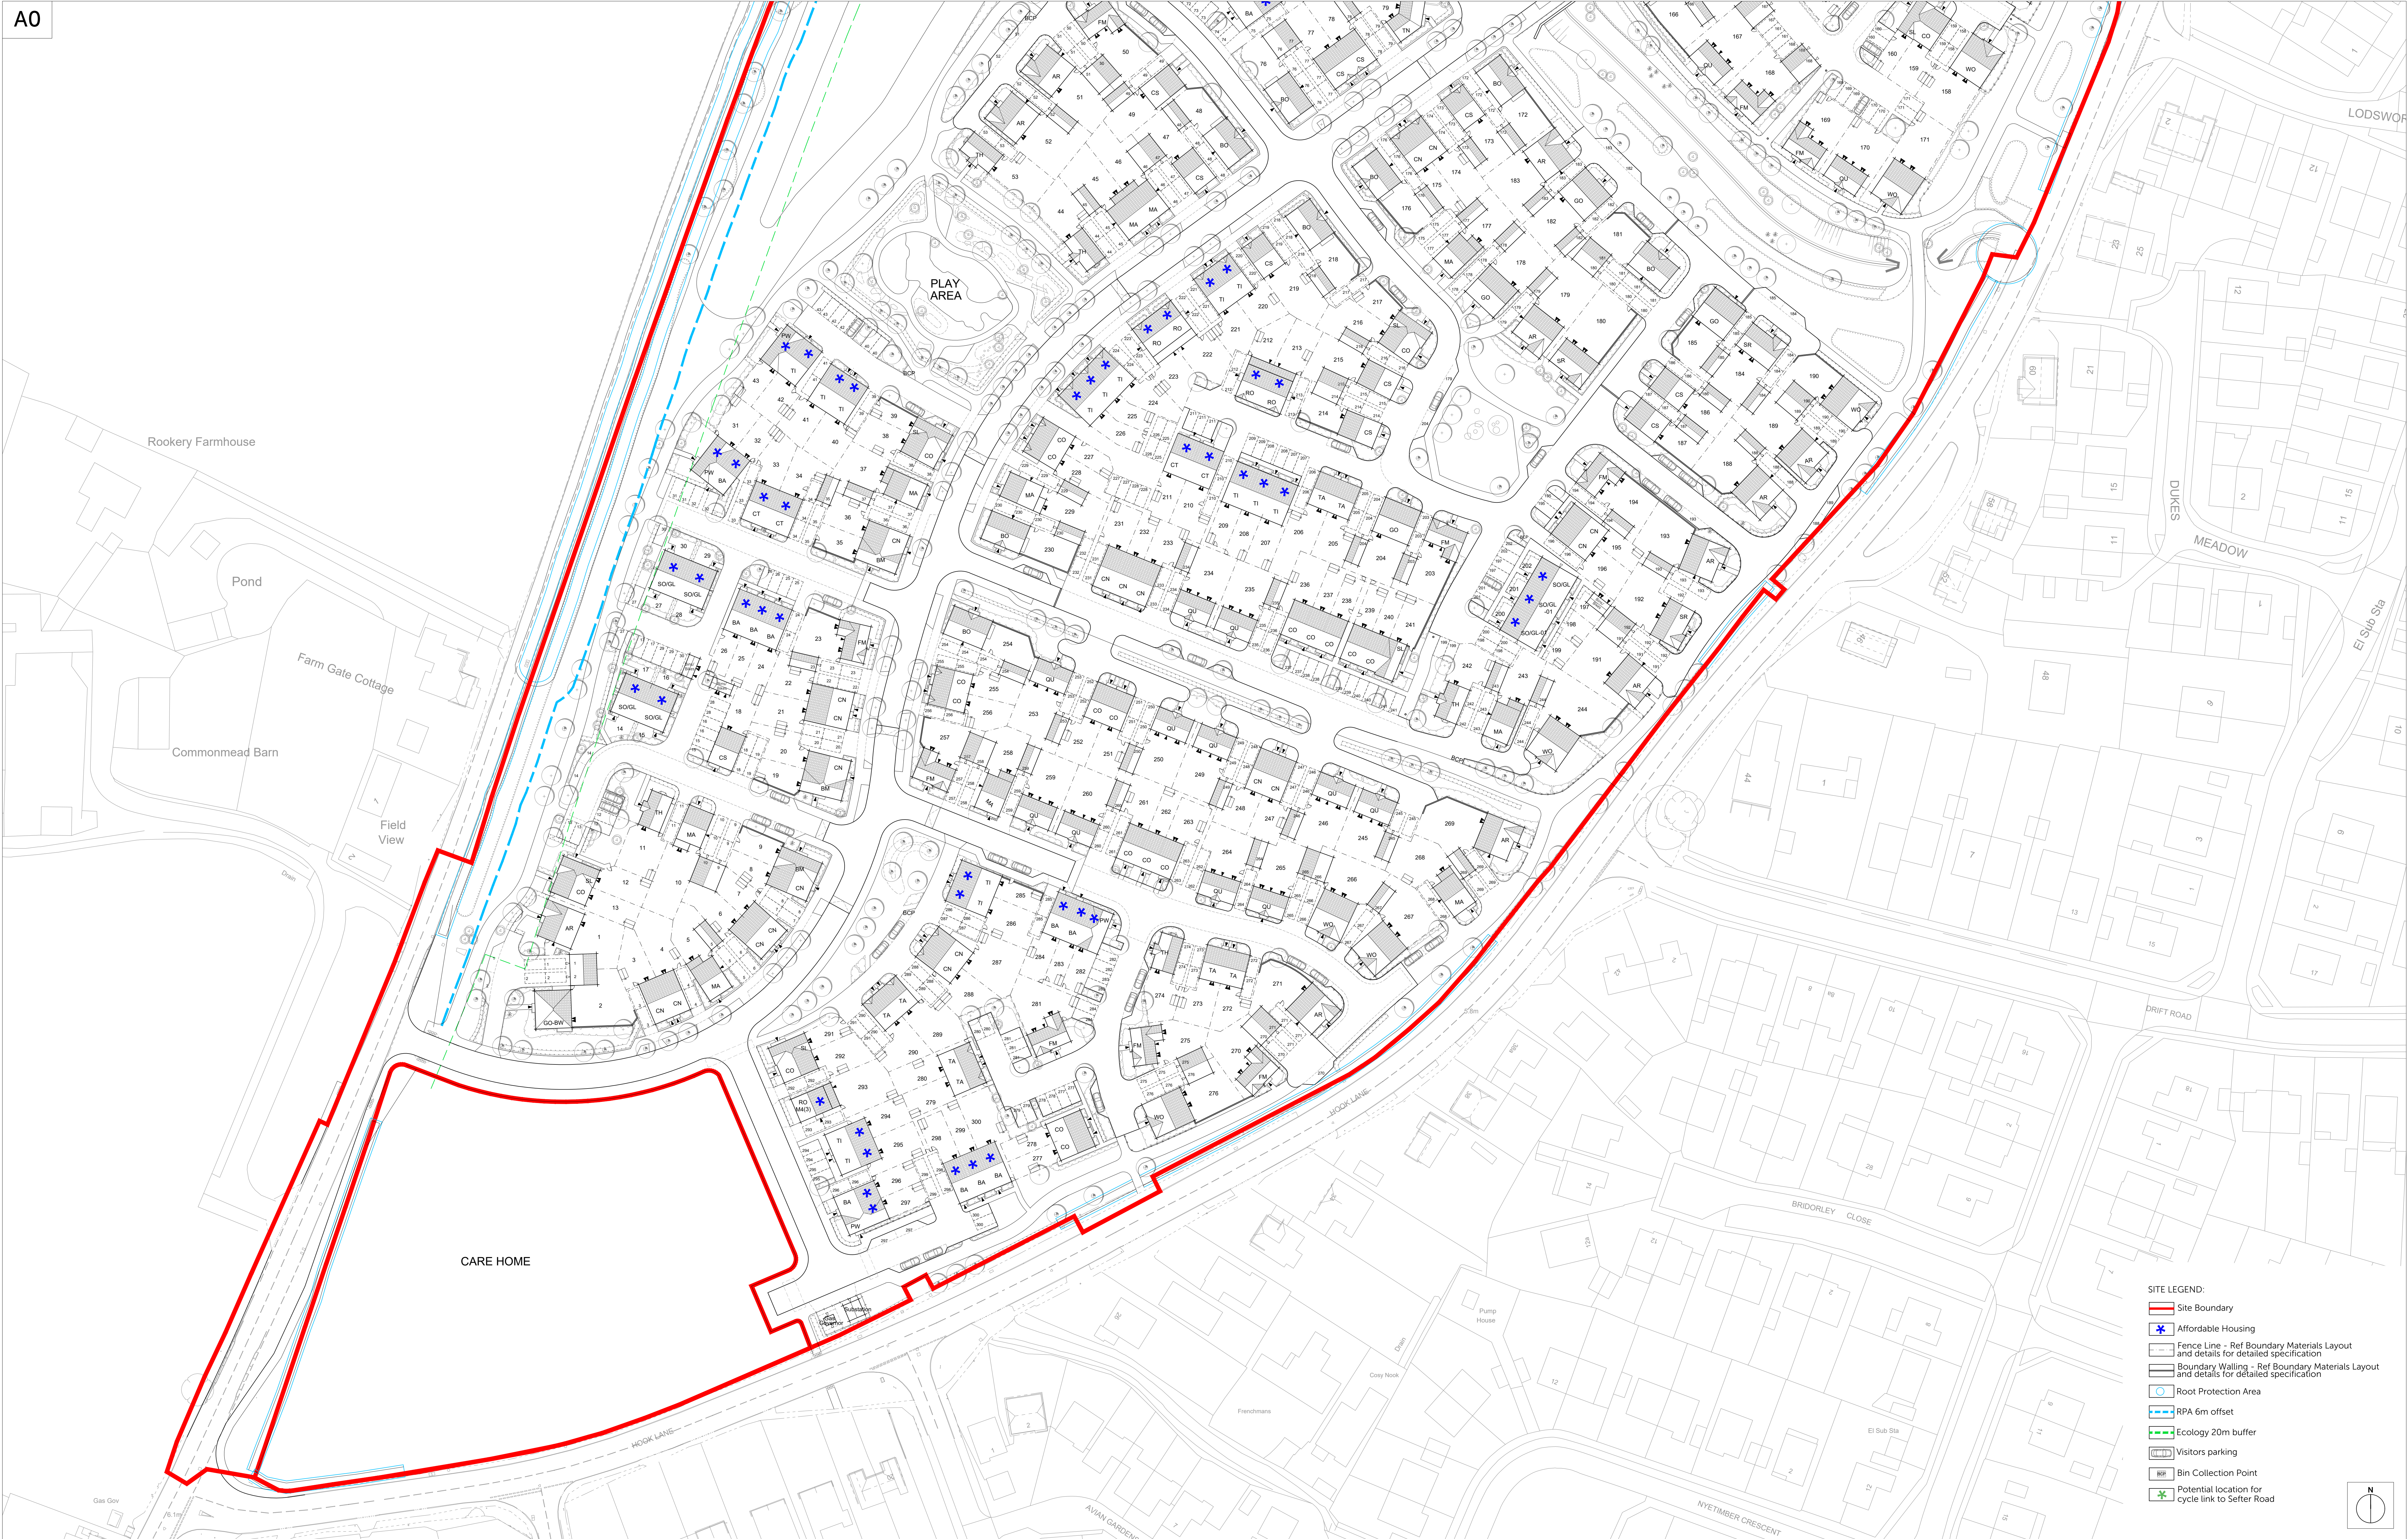

Rev	Description	Date	Au	Ch	Rev	Description	Date	Au	Ch
A	Issued for Planning	27.12.20	MWP	CAW					
B	Major amendments to dwellings positions, trees added.	20.04.21	AS	CAW					
C	Paving to plots 279-181, 212-213 gardens, plots 152, 164 & 165 mudged back. Bin store affords updated.	05/05/05	CAW	CAW					
D	Plots 14-30, 141-148 gardens revised.	11/05/05	AS	CAW					
E	Landscape proposals added in, minor amendments to paths, Plot 5 moved forward 1m.	14/05/21	AS	CAW					
F	Minor amendments to road junctions and bin collection points due to vehicle tracking received, SS and GG added	21/05/21	AS	CAW					



Project	Hook Lane, Pagham	Date	June 2020
Drawing	Site Layout Southern	Rev.	F
Client	Hallam Land	Author	AS
Job no.	HALL200505	Checked	GR/CW
Dwg no.	SL01-S	Scale	1:500 at A0
Status	PLANNING	Office	Romsey
Client ref.			