




Front Elevation




Side Right Elevation




Rear Elevation

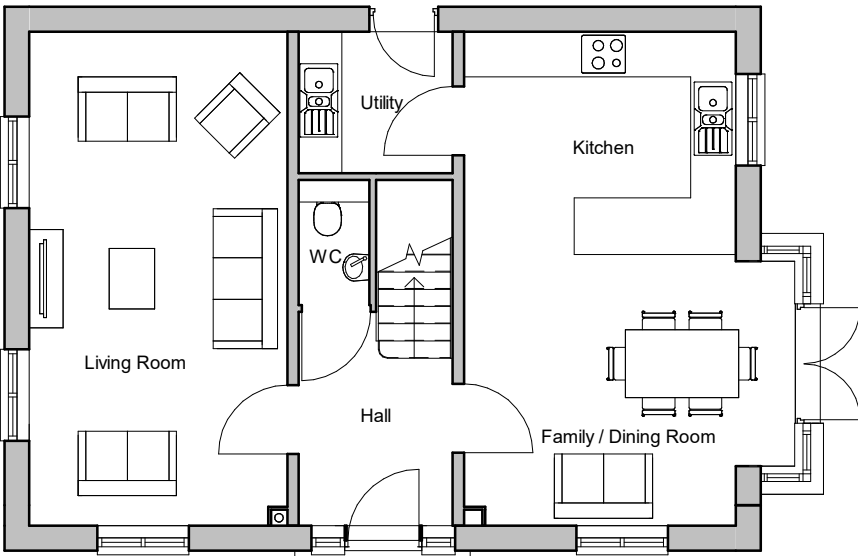

Ground Floor Plan

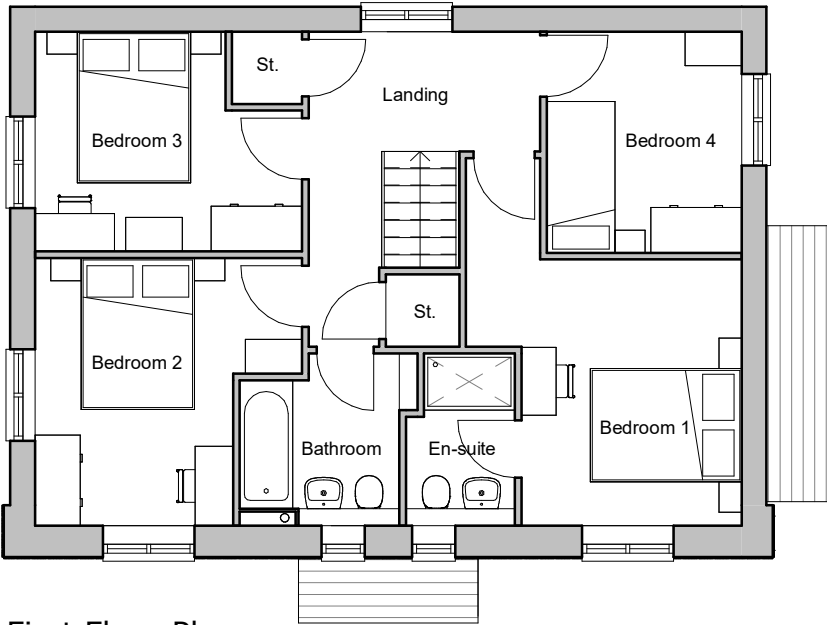

First Floor Plan

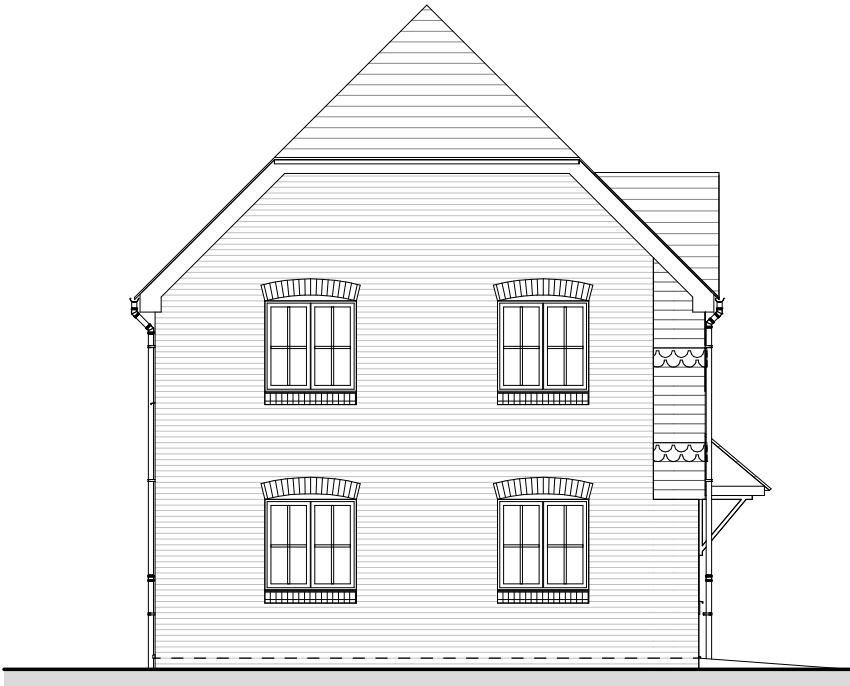

Side Left Elevation

House type	BO	Variation	C	Option	2HH
Bedrooms	4	Persons	7	PLOT No As Drawn - 56 Handed -	
Sq. ft finish	1338	Sq. m finish	124.32		
Sq. ft structural	1356	Sq. m structural	125.95		



Romsey Portishead Camberley
T:01794 367703 T:01275 407000 T:01276 479050
F:01794 367276 F:01794 367276 F:01794 367276

Rev	Description
A	Issued for Planning
B	Details added to elevations, front door updated.

Date	Au	Ch
18.12.20	PAR	
07.01.21	CH	CW

Project	Hook Lane, Pagham		
Drawing	House Type Bowyer Elevations and Plans - Country - Tile - Half Hip		
Client	Hallam Land		
Job no.	HALL200505	Date	22.05.20
Dwg no.	HT.BO.C.02.HH.pe	Rev.	B
Author	CH	Checker	MWP
Status	PLANNING	Scale	1:100 @ A3
Client ref.		Office	Romsey