




Front Elevation




Side Right Elevation



Rear Elevation

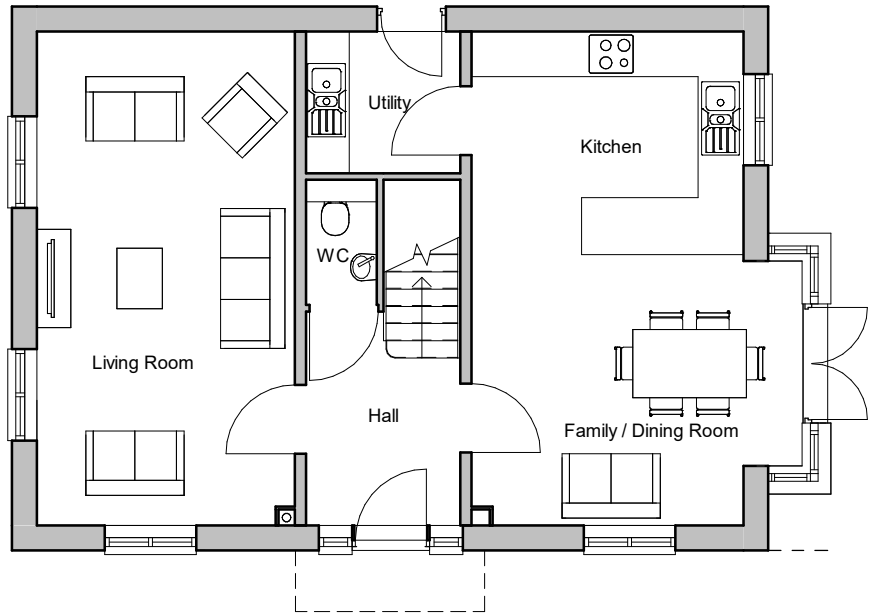

Ground Floor Plan

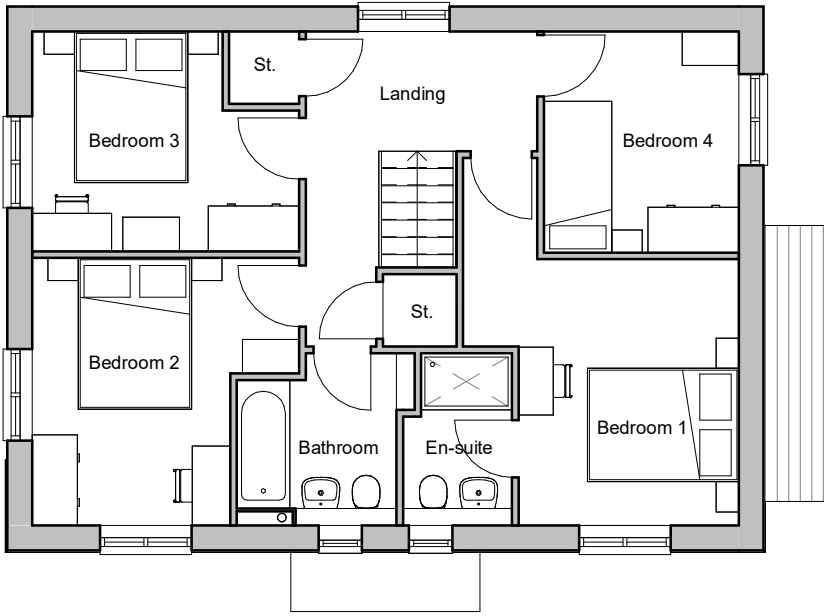

First Floor Plan



Side Left Elevation



House type	BO	Variation	T	Option	1BD
Bedrooms	4	Persons	7		
Sq. ft finish	1338	Sq. m finish	124.32		
Sq. ft structural	1356	Sq. m structural	125.95		

PLOT No

As Drawn - 48, 153, 166

Handed - 163, 218

*Chimneys to plots 48, 166 and 218 only.

Romsey Portishead Camberley
T:01794 367703 T:01275 407000 T:01276 479050
F:01794 367276 F:01794 367276 F:01794 367276

Rev	Description
A	Issued for Planning
B	Details updated on elevations, chimney added.

Date	Au	Ch
18.12.20	PAR	
07.01.21	CH	CW

www.thrivearchitects.co.uk

This drawing is the copyright of Thrive Architects Ltd ©. All rights reserved. Ordnance Survey Data © Crown Copyright. All rights reserved. Licence No. 100007359. DO NOT scale from this drawing. Contractors, Sub-contractors and suppliers are to check all relevant dimensions and levels of the site and building before commencing any shop drawings or building work. Any discrepancies should be recorded on this drawing. This drawing is to be read in conjunction with the Consultants' drawings.

Project	Hook Lane, Pagham				
Drawing	House Type Bowyer Elevations and Plans - Town - Brick - Brick Detailing				
Client	Hallam Land				
Job no.	HALL200505			Date	22.05.20
Dwg no.	HT.BO.T.01.BD.pe			Rev.	B
Author	CH	Checker	MWP	Scale	1 : 100 @ A3
Status	PLANNING			Office	Romsey
Client ref.					

