




Front Elevation




Side Right Elevation



Rear Elevation

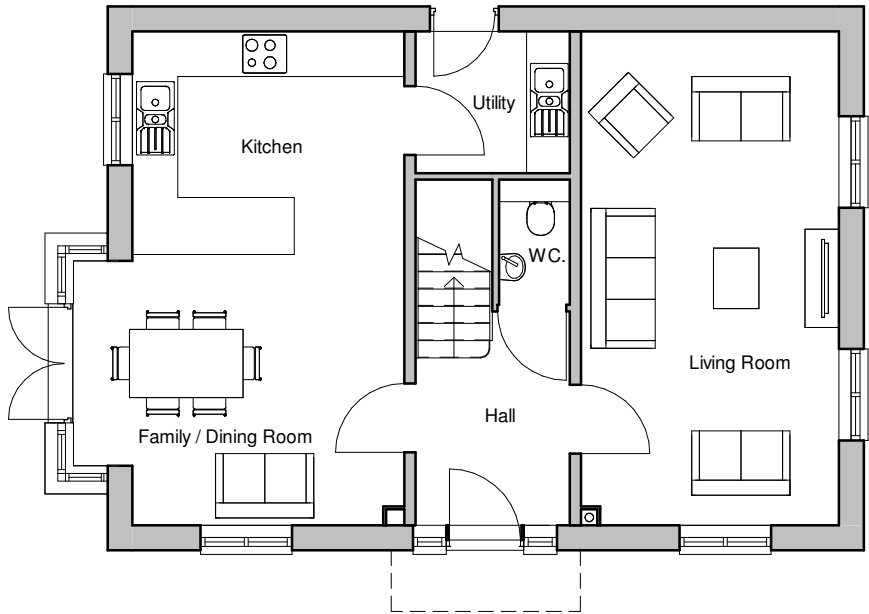

Ground Floor Plan

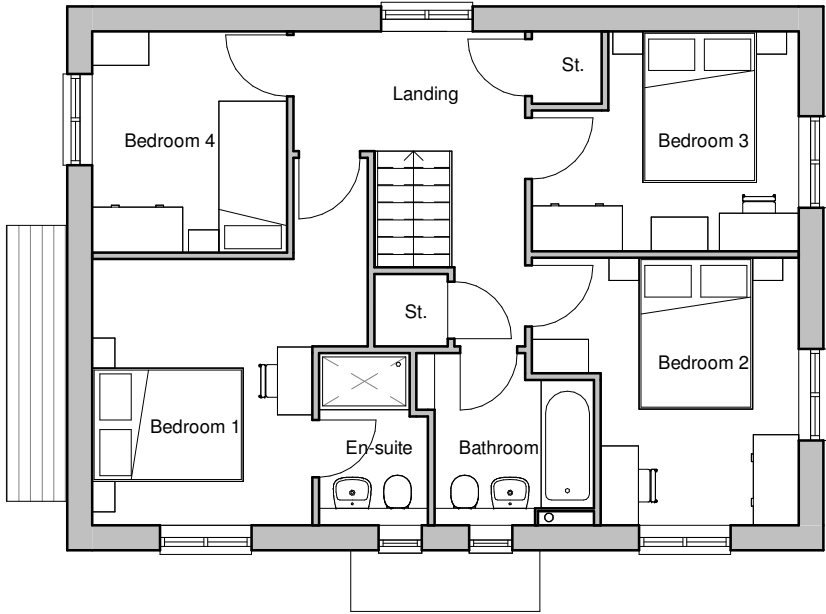

First Floor Plan



Side Left Elevation



House type	BO	Variation	T	Option	1
Bedrooms	4	Persons	7	PLOT No As Drawn - 172, 254 Handed - 230	
Sq. ft finish	1338	Sq. m finish	124.32		
Sq. ft structural	1356	Sq. m structural	125.95		

Romsey Portishead Camberley
T:01794 367703 T:01275 407000 T:01276 479050
F:01794 367276 F:01794 367276 F:01794 367276

Rev	Description
A	Issued for Planning
B	Details and chimney added to elevations.
C	Plot 229 removed. Plot 230 added.

Date	Au	Ch
18.12.20	PAR	
07.01.21	CH	CW
12.05.21	AS	

www.thrivearchitects.co.uk

This drawing is the copyright of Thrive Architects Ltd ©. All rights reserved. Ordnance Survey Data © Crown Copyright. All rights reserved. Licence No. 100007359. DO NOT scale from this drawing. Contractors, Sub-contractors and suppliers are to check all relevant dimensions and levels of the site and building before commencing any shop drawings or building work. Any discrepancies should be recorded to the Architect. Where applicable this drawing is to be read in conjunction with the Consultants' drawings.

Project	Hook Lane, Pagham			
Drawing	House Type Bowyer Elevations and Plans - Town - Brick			
Client	Hallam Land			
Job no.	HALL200505	Date	22.05.20	
Dwg no.	HT.BO.T.01.pe	Rev.	C	
Author	CH	Checker	MWP	
		Scale	1 : 100 @ A3	
Status	PLANNING		Office	Romsey
Client ref.				

The logo for thrive. architects features a solid orange square on the left. To its right, the word "thrive." is written in a white, lowercase, sans-serif font, with a period. Below "thrive.", the word "architects" is written in a smaller, orange, lowercase, sans-serif font.

