




Front Elevation




Side Right Elevation




Rear Elevation

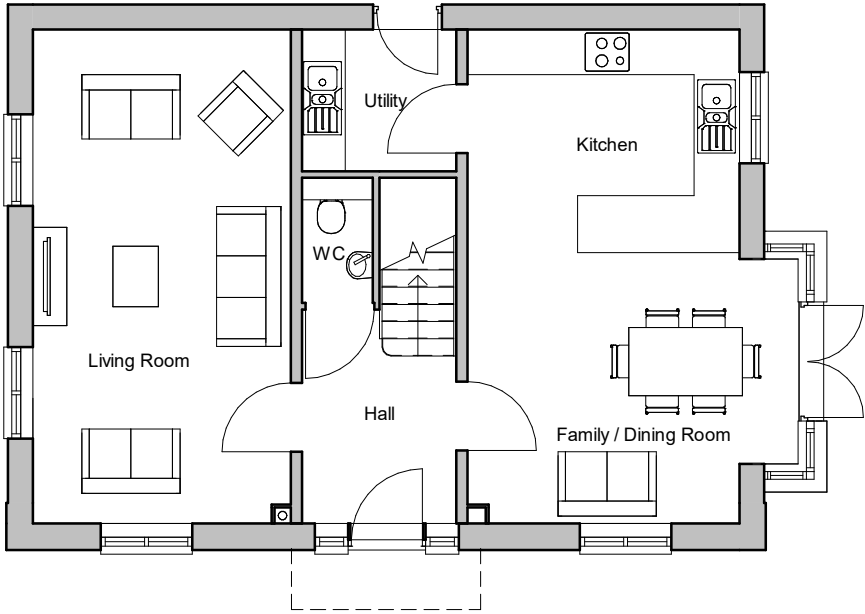

Ground Floor Plan

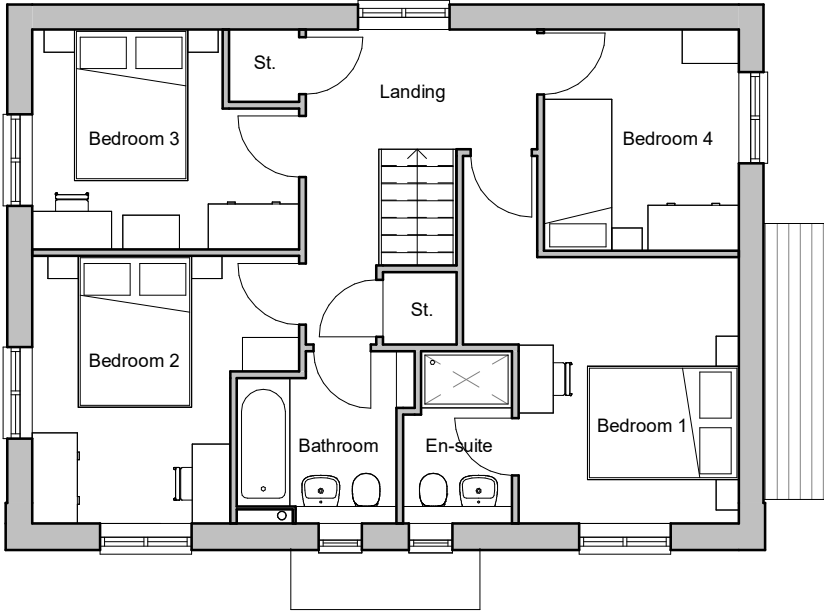

First Floor Plan

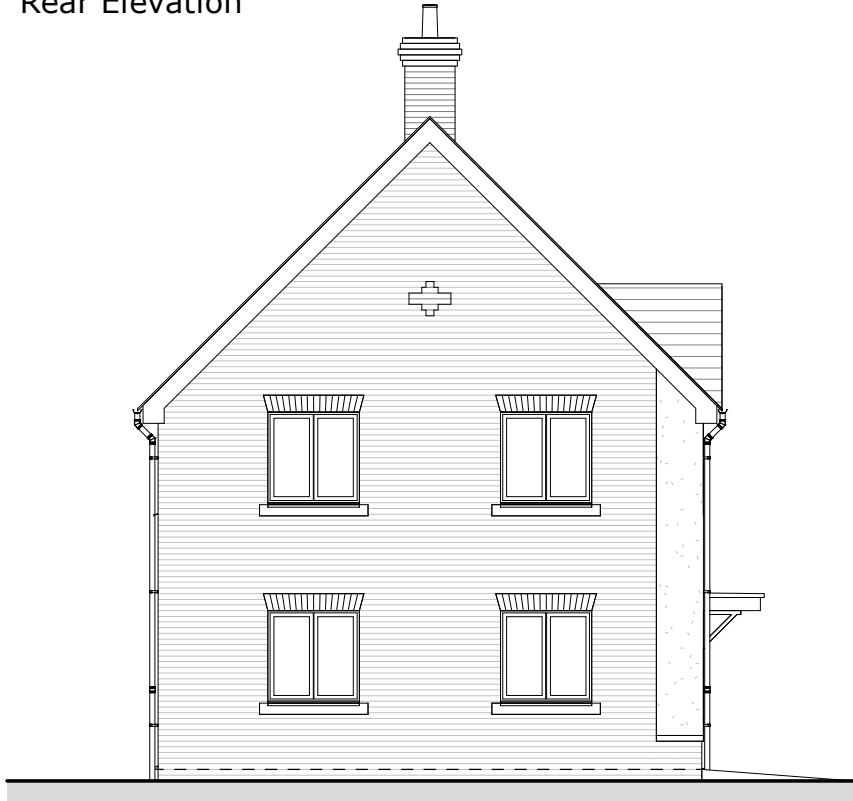

Side Left Elevation



House type	BO	Variation	T	Option	2
Bedrooms	4	Persons	7	PLOT No As Drawn - 176 Handed - 76, 135	
Sq. ft finish	1338	Sq. m finish	124.32		
Sq. ft structural	1356	Sq. m structural	125.95		

Romsey Portishead Camberley
T:01794 367703 T:01275 407000 T:01276 479050
F:01794 367276 F:01794 367276 F:01794 367276

Rev	Description
A	Issued for Planning
B	Details and chimney added to elevations.

Date	Au	Ch
18.12.20	PAR	
07.01.21	CH	CW

www.thrivearchitects.co.uk

This drawing is the copyright of Thrive Architects Ltd ©. All rights reserved. Ordnance Survey Data © Crown Copyright. All rights reserved. Licence No. 100007359. DO NOT scale from this drawing. Contractors, Sub-contractors and suppliers are to check all relevant dimensions and levels of the site and building before commencing any shop drawings or building work. Any discrepancies should be recorded and reported to the architect immediately. This drawing is to be read in conjunction with the Consultants' drawings.

Project	Hook Lane, Pagham		
Drawing	House Type Bowyer Elevations and Plans - Town - Render		
Client	Hallam Land		
Job no.	HALL200505	Date	22.05.20
Dwg no.	HT.BO.T.02.pe	Rev.	B
Author	CH	Checker	MWP
Status	PLANNING	Scale	1:100 @ A3
Client ref.		Office	Romsey

