




Front Elevation




Side Right Elevation



Rear Elevation

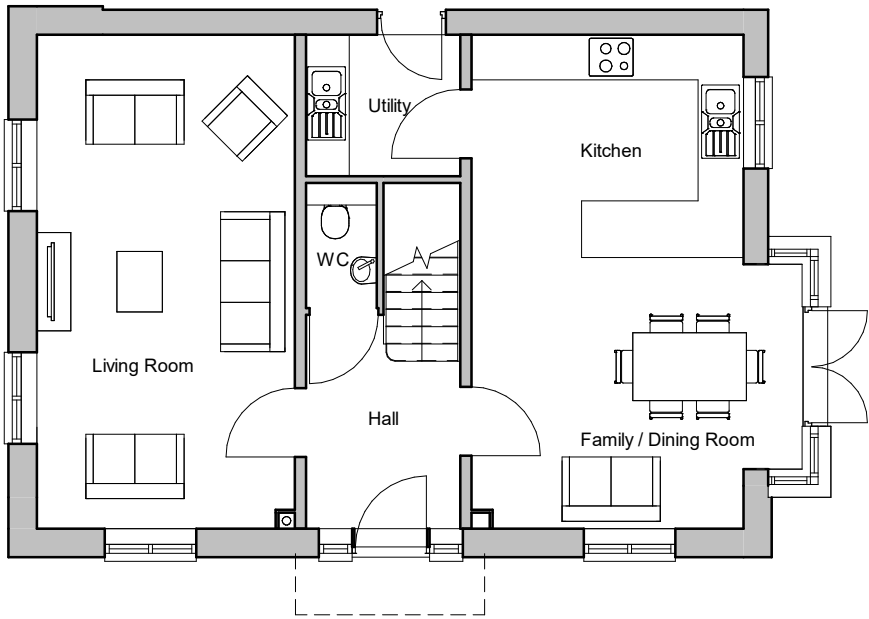

Ground Floor Plan

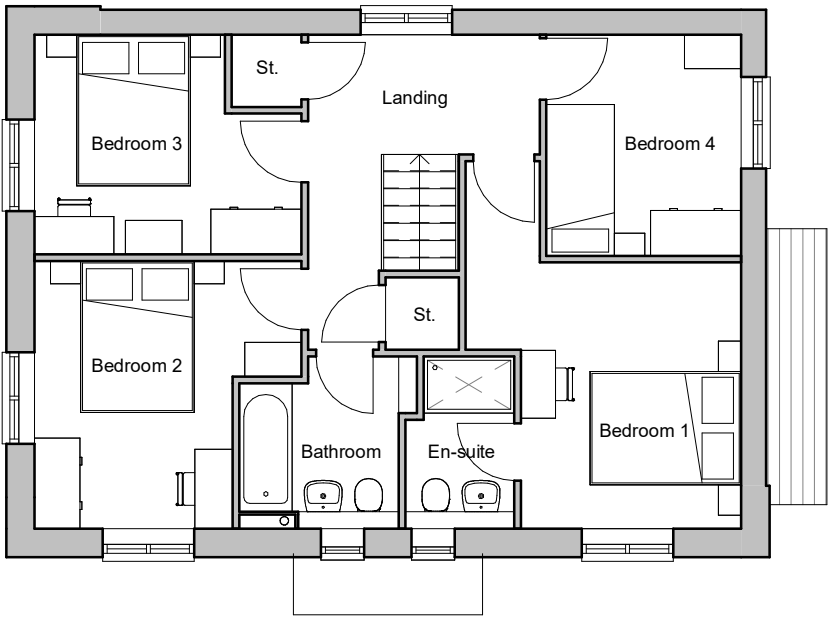

First Floor Plan



Side Left Elevation

House type	BO	Variation	T	Option	3
Bedrooms	4	Persons	7		
Sq. ft finish	1338	Sq. m finish	124.32		
Sq. ft structural	1356	Sq. m structural	125.95		

PLOT No

As Drawn - 181

Handed -



Romsey Portishead Camberley
T:01794 367703 T:01275 407000 T:01276 479050
F:01794 367276 F:01794 367276 F:01794 367276

Rev	Description
A	Issued for Planning
B	Rear door updated.

Date	Au	Ch
18.12.20	PAR	
07.01.21	CH	CW

Project	Hook Lane, Pagham		
Drawing	House Type Bowyer Elevations and Plans - Town - Weatherboarding		
Client	Hallam Land		
Job no.	HALL200505	Date	22.05.20
Dwg no.	HT.BO.T.03.pe	Rev.	B
Author	CH	Checker	MWP
Status	PLANNING	Scale	1:100 @ A3
Client ref.		Office	Romsey