



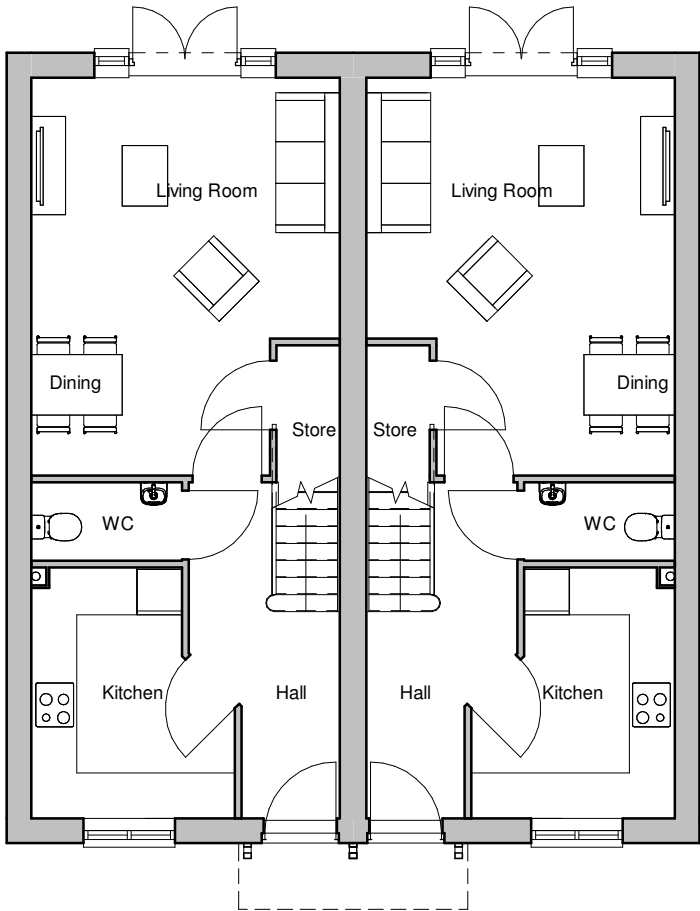

Ground Floor Plan

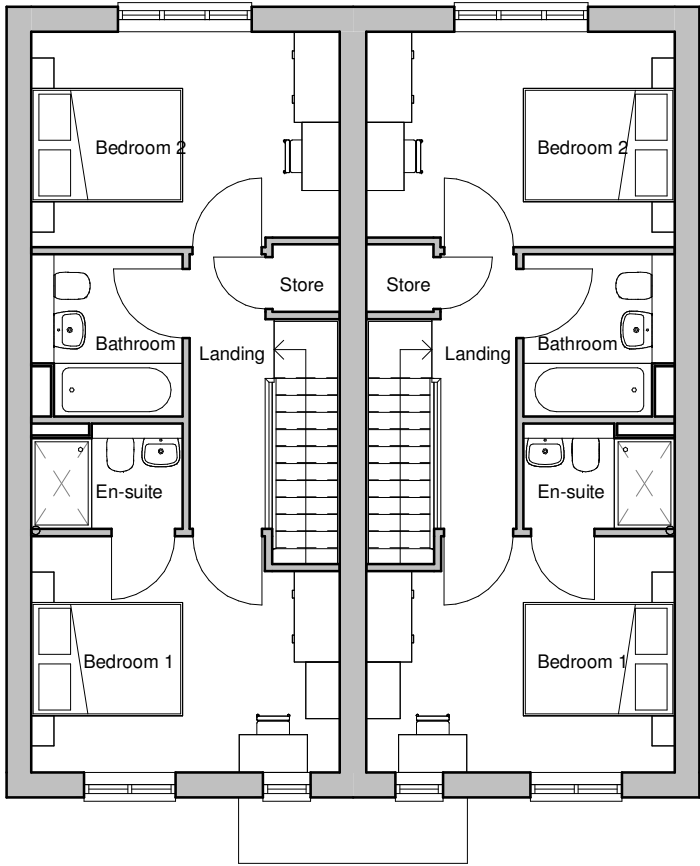

First Floor Plan

House type	CN	Variation	Option
Bedrooms	2	Persons	4
Sq. ft finish	861	Sq. m finish	79.95
Sq. ft structural	876	Sq. m structural	81.34

PLOT No

As Drawn - 3-4, 6-7, 21-22, 104-105, 132-133, 174-175, 195-196, 247-248, 287-288

Romsey

Portishead

Camberley

T:01794 367703

T:01275 407000

T:01276 479050

F:01794 367276

F:01794 367276

F:01794 367276

Rev	Description
A	Issued for Planning

Date	Au	Ch
18.12.20	PAR	

www.thrivearchitects.co.uk

This drawing is the copyright of Thrive Architects Ltd ©. All rights reserved. Ordnance Survey Data © Crown Copyright. All rights reserved. Licence No. 100007359. DO NOT scale from this drawing. Contractors, Sub-contractors and suppliers are to check all relevant dimensions and levels of the site and building before commencing any shop drawings or building work. Any discrepancies should be recorded to the Architect. Where applicable this drawing is to be read in conjunction with the Consultants' drawings.

Project	Hook Lane, Pagham			
Drawing	House Type Coiner (2 Block) Floor Plans			
Client	Hallam Land			
Job no.	HALL200505	Date	07/09/20	
Dwg no.	HT.CN.(2Blk).p	Rev.	A	
Author	CH	Checker	MWP	
Status	PLANNING		Scale	1 : 100 @ A3
Client ref.		Office	Romsey	

