




Front Elevation




Side Right Elevation




Rear Elevation

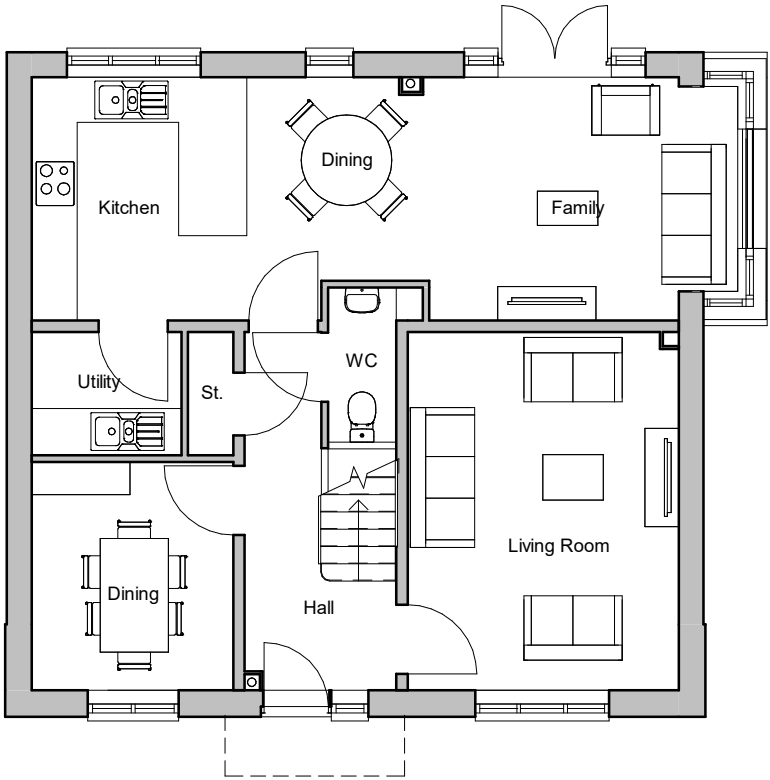

Ground Floor Plan

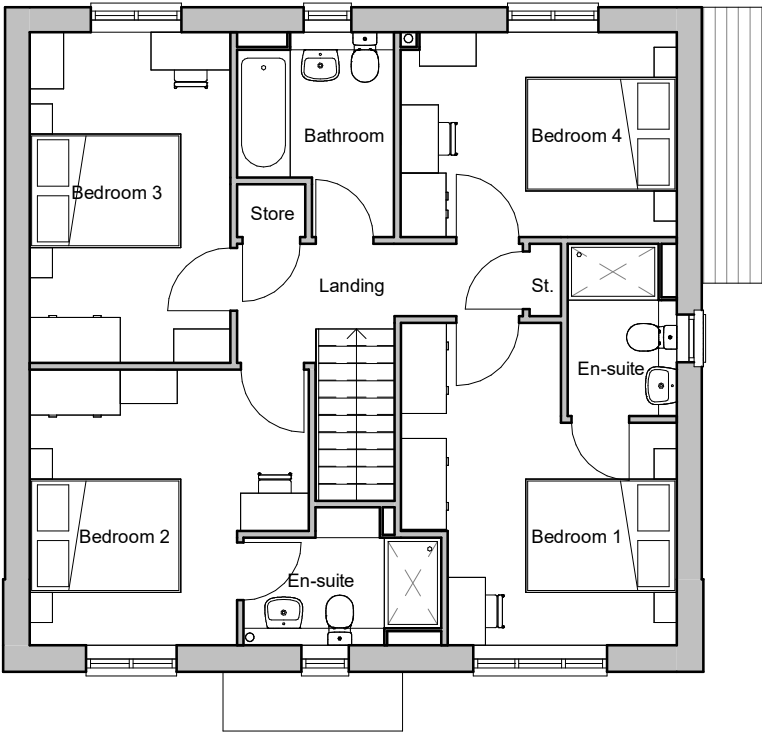


First Floor Plan

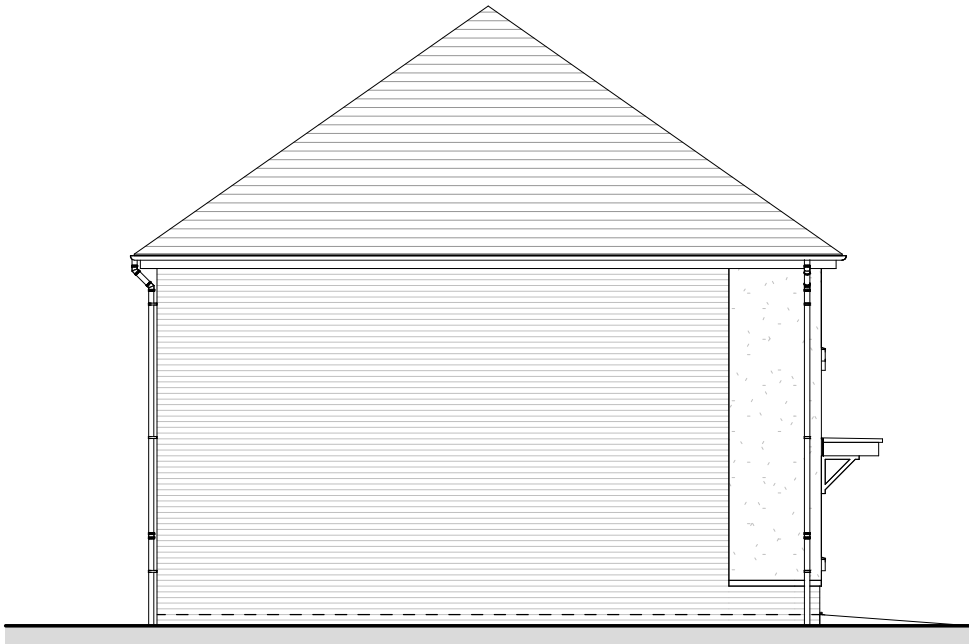

Side Left Elevation

House type	GO-BW	Variation	T2	Option	
Bedrooms	4	Persons	8		PLOT No
Sq. ft finish	1504	Sq. m finish	139.68		As Drawn - 2
Sq. ft structural	1536	Sq. m structural	142.662		Handed -

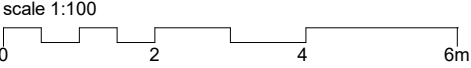

Romsey Portishead Camberley
T:01794 367703 T:01275 407000 T:01276 479050
F:01794 367276 F:01794 367276 F:01794 367276

Rev	Description
A	Planning Issue

Date	Au	Ch
18.12.20	CH	CW

www.thrivearchitects.co.uk

This drawing is the copyright of Thrive Architects Ltd ©. All rights reserved. Ordnance Survey Data © Crown Copyright. All rights reserved. Licence No. 100007359. DO NOT scale from this drawing. Contractors, Sub-contractors and suppliers are to check all relevant dimensions and levels of the site and building before commencing any shop drawings or building work. Any discrepancies should be recorded and reported to the architect immediately. This drawing is to be read in conjunction with the Consultants' drawings.

Project	Hook Lane, Pagham		
Drawing	House Type Goldsmith - Bay Window Elevations and Plans - Town - Render		
Client	Hallam Land		
Job no.	HALL200505	Date	08.09.20
Dwg no.	HT.GO.BW.T.02.pe	Rev.	A
Author	AS	Checker	MWP
Status	PLANNING	Scale	1:100 @ A3
Client ref.		Office	Romsey

