





Front Elevation

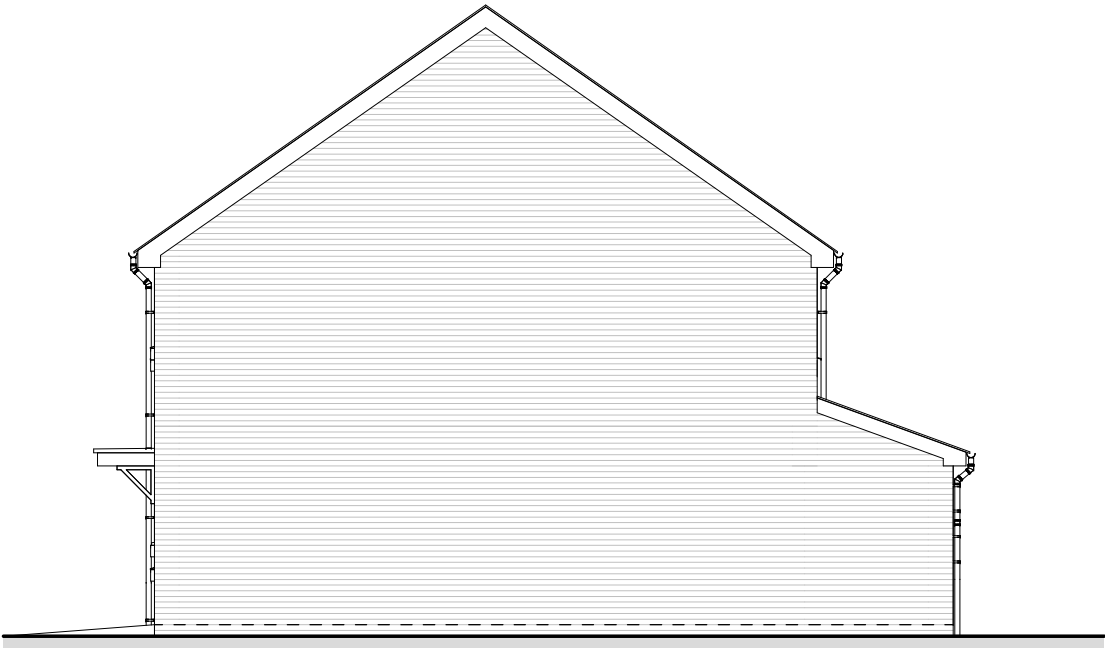


Side Right Elevation



Rear Elevation

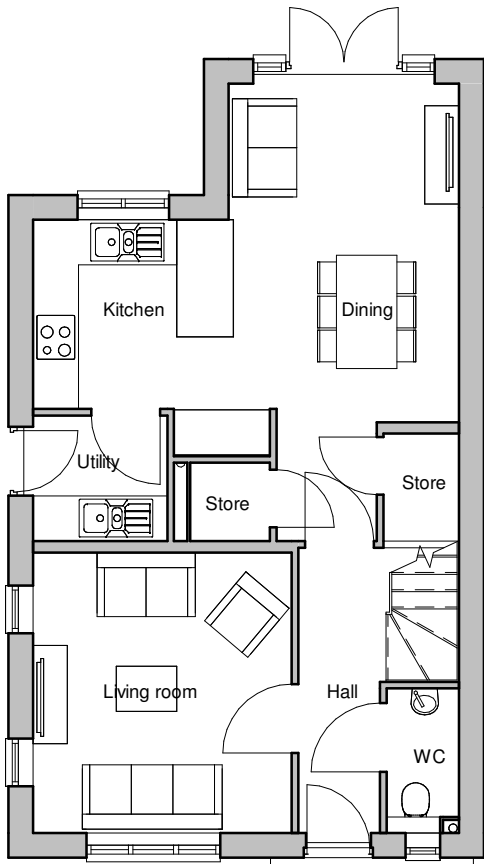

Ground Floor Plan

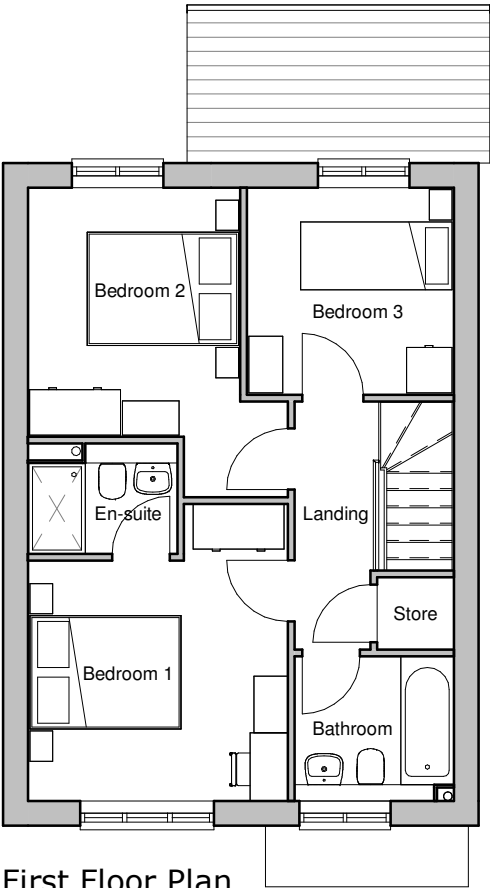

First Floor Plan



Side Left Elevation

House type	MA	Variation	T	Option	1
Bedrooms	3	Persons			5
Sq. ft finish	1043	Sq. m finish			96.89
Sq. ft structural	1059	Sq. m structural			98.35

PLOT No
As Drawn - 37, 130, 131, 177, 229, 243, 258, 268
Handed - 107



Romsey Portishead Camberley
T:01794 367703 T:01275 407000 T:01276 479050
F:01794 367276 F:01794 367276 F:01794 367276

Rev	Description	Date	Au	Ch
A	Issued for Planning	18.12.20	PAR	
B	Plot 44 removed. Plot 229 added. Plot 258 handed.	12.05.21	AS	

Date Au Ch
18.12.20 PAR
12.05.21 AS

Project Hook Lane, Pagham

Drawing House Type Mason
Elevations and Plans - Town - Brick

Client	Hallam Land	Date	20.02.20
Job no.	HALL200505	Rev.	B
Dwg no.	HT.MA.T.01.pe	Scale	1:100 @ A3
Author	MWP/AS	Checker	MWP
Status	PLANNING	Office	Romsey
Client ref.			

www.thrivearchitects.co.uk

This drawing is the copyright of Thrive Architects Ltd ©. All rights reserved. Ordnance Survey Data © Crown Copyright. All rights reserved. Licence No. 100007359. DO NOT scale from this drawing. Contractors, Sub-contractors and suppliers are to check all relevant dimensions and levels of the site and building before commencing any shop drawings or building work. Any discrepancies should be recorded to the Architect. Where applicable this drawing is to be read in conjunction with the Consultants' drawings.

